STATE	PROJECT NUMBER	SHEET NO.	TOTAL SHEETS
GA.	BRST0-0005-01(032)	14	135

REVISION DATES

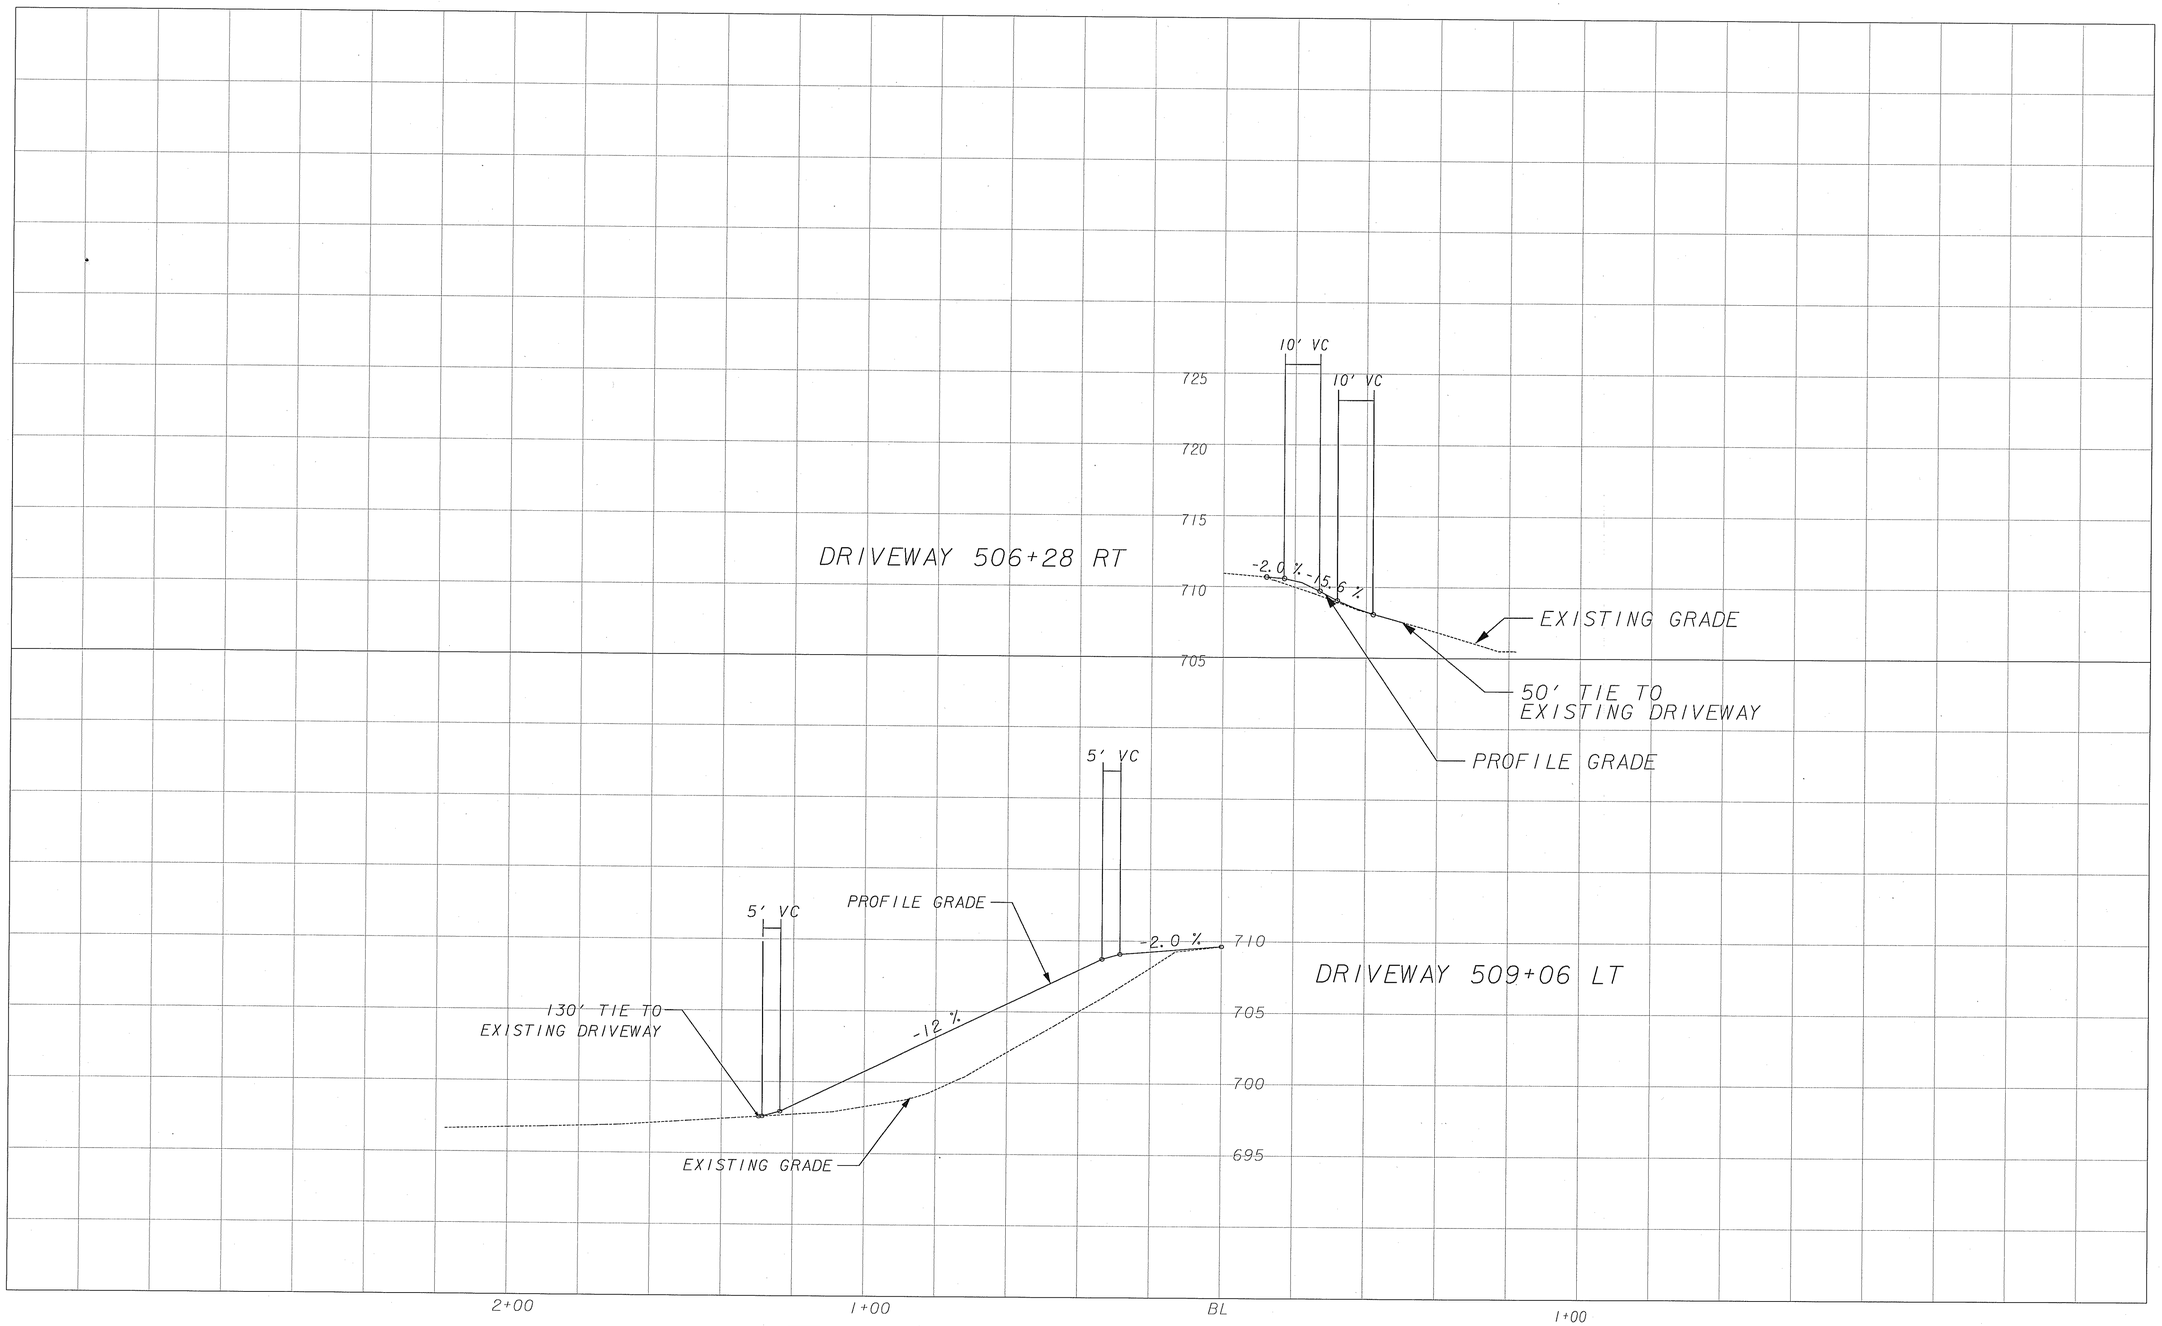

SCALE:	STATE OF GEORGIA DEPARTMENT OF TRANSPORTATION OFFICE OF CONSULTANT DESIGN	DRIVEWAY PROFILE SR 18 BRIDGE OVER POTATO CREEK	DRAWING No.
1" = 20' HORZ. 1" = 5' VERT.			17-01

$DATE$
DGN *
PRF