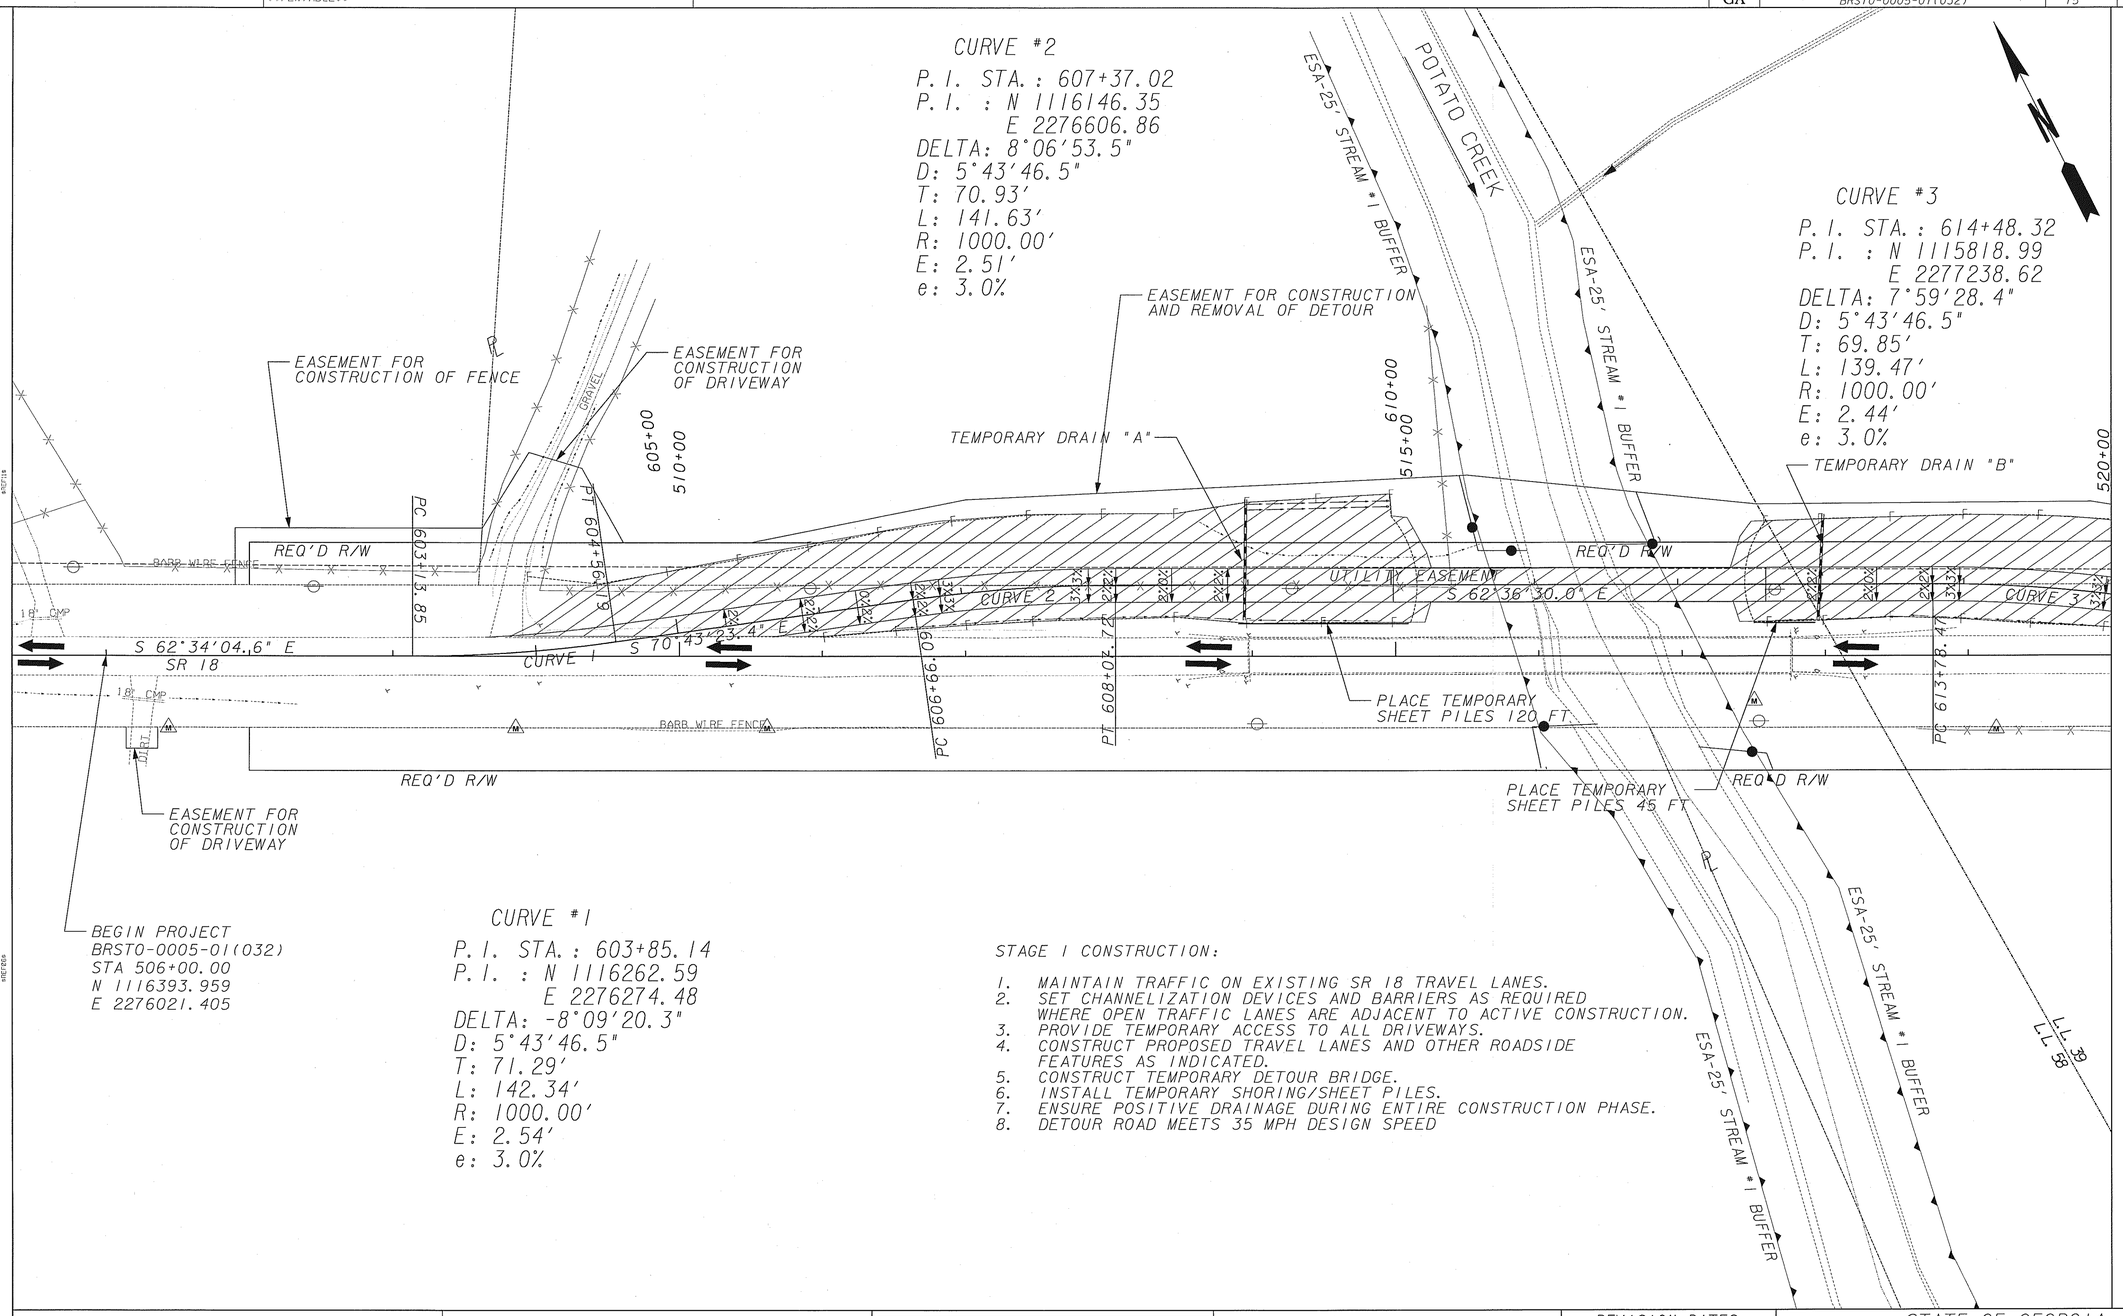

STAGE CONSTRUCTION

STAGE TRAFFIC

LOWE ENGINEERS
2000 RIVEREDGE PARKWAY, SUITE 400, ATLANTA, GA 30328
PHONE 770.857.8400 FAX 770.857.8401

SCALE IN FEET
0 50 100 200

REVISION DATES

STATE OF GEORGIA
DEPARTMENT OF TRANSPORTATION
OFFICE: CONSULTANT DESIGN

CONSTRUCTION STAGING
STAGE 1

SR 18 BRIDGE
OVER POTATO CREEK

DRAWING No. 19-01

3/1/2007 GPLN