REVISION DATES	STATE	PROJECT NUMBER	SHEET NO.	TOTAL SHEETS
	GA.	BRSTO-0005-01(032)	25	135

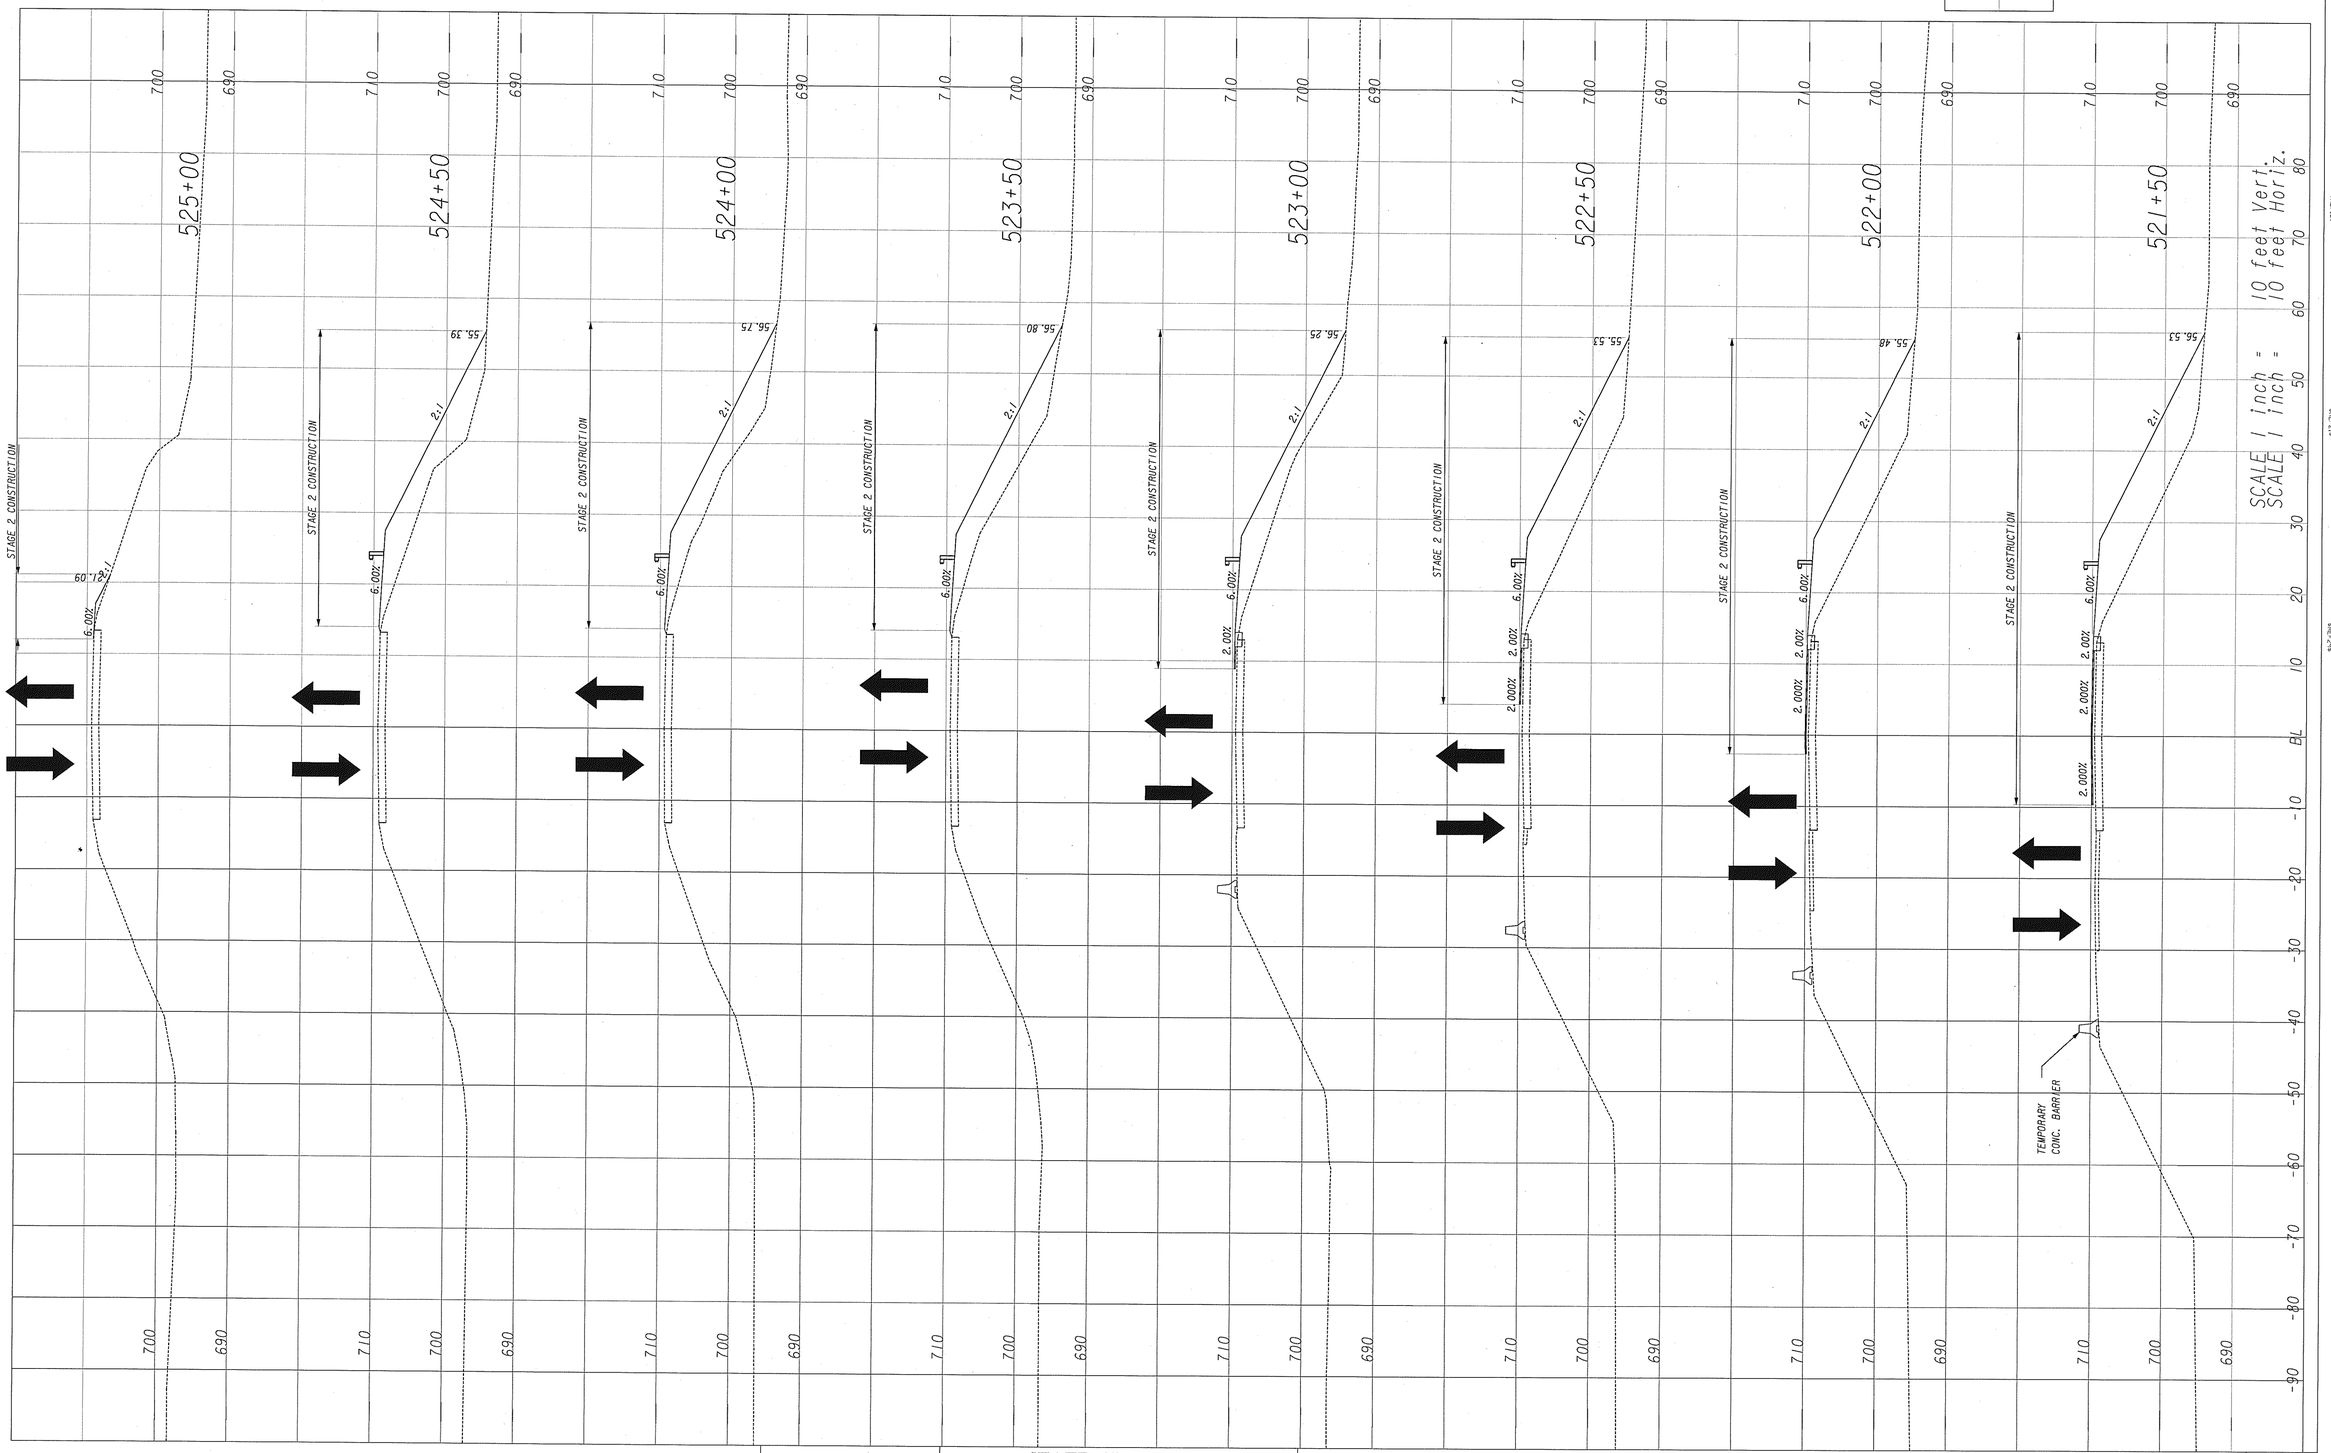

$DATE$
DGN
PRF

STATE OF GEORGIA
DEPARTMENT OF TRANSPORTATION
OFFICE OF CONSULTANT DESIGN

SR 18 BRIDGE

STAGE 2 CROSS SECTIONS
FROM STA 521+50 TO STA 525+00

DRAWING No.
19-11