STATE	PROJECT NUMBER	SHEET NO.	TOTAL SHEETS
GA.	BRST0-0005-01(032)	36	135

REVISION DATES

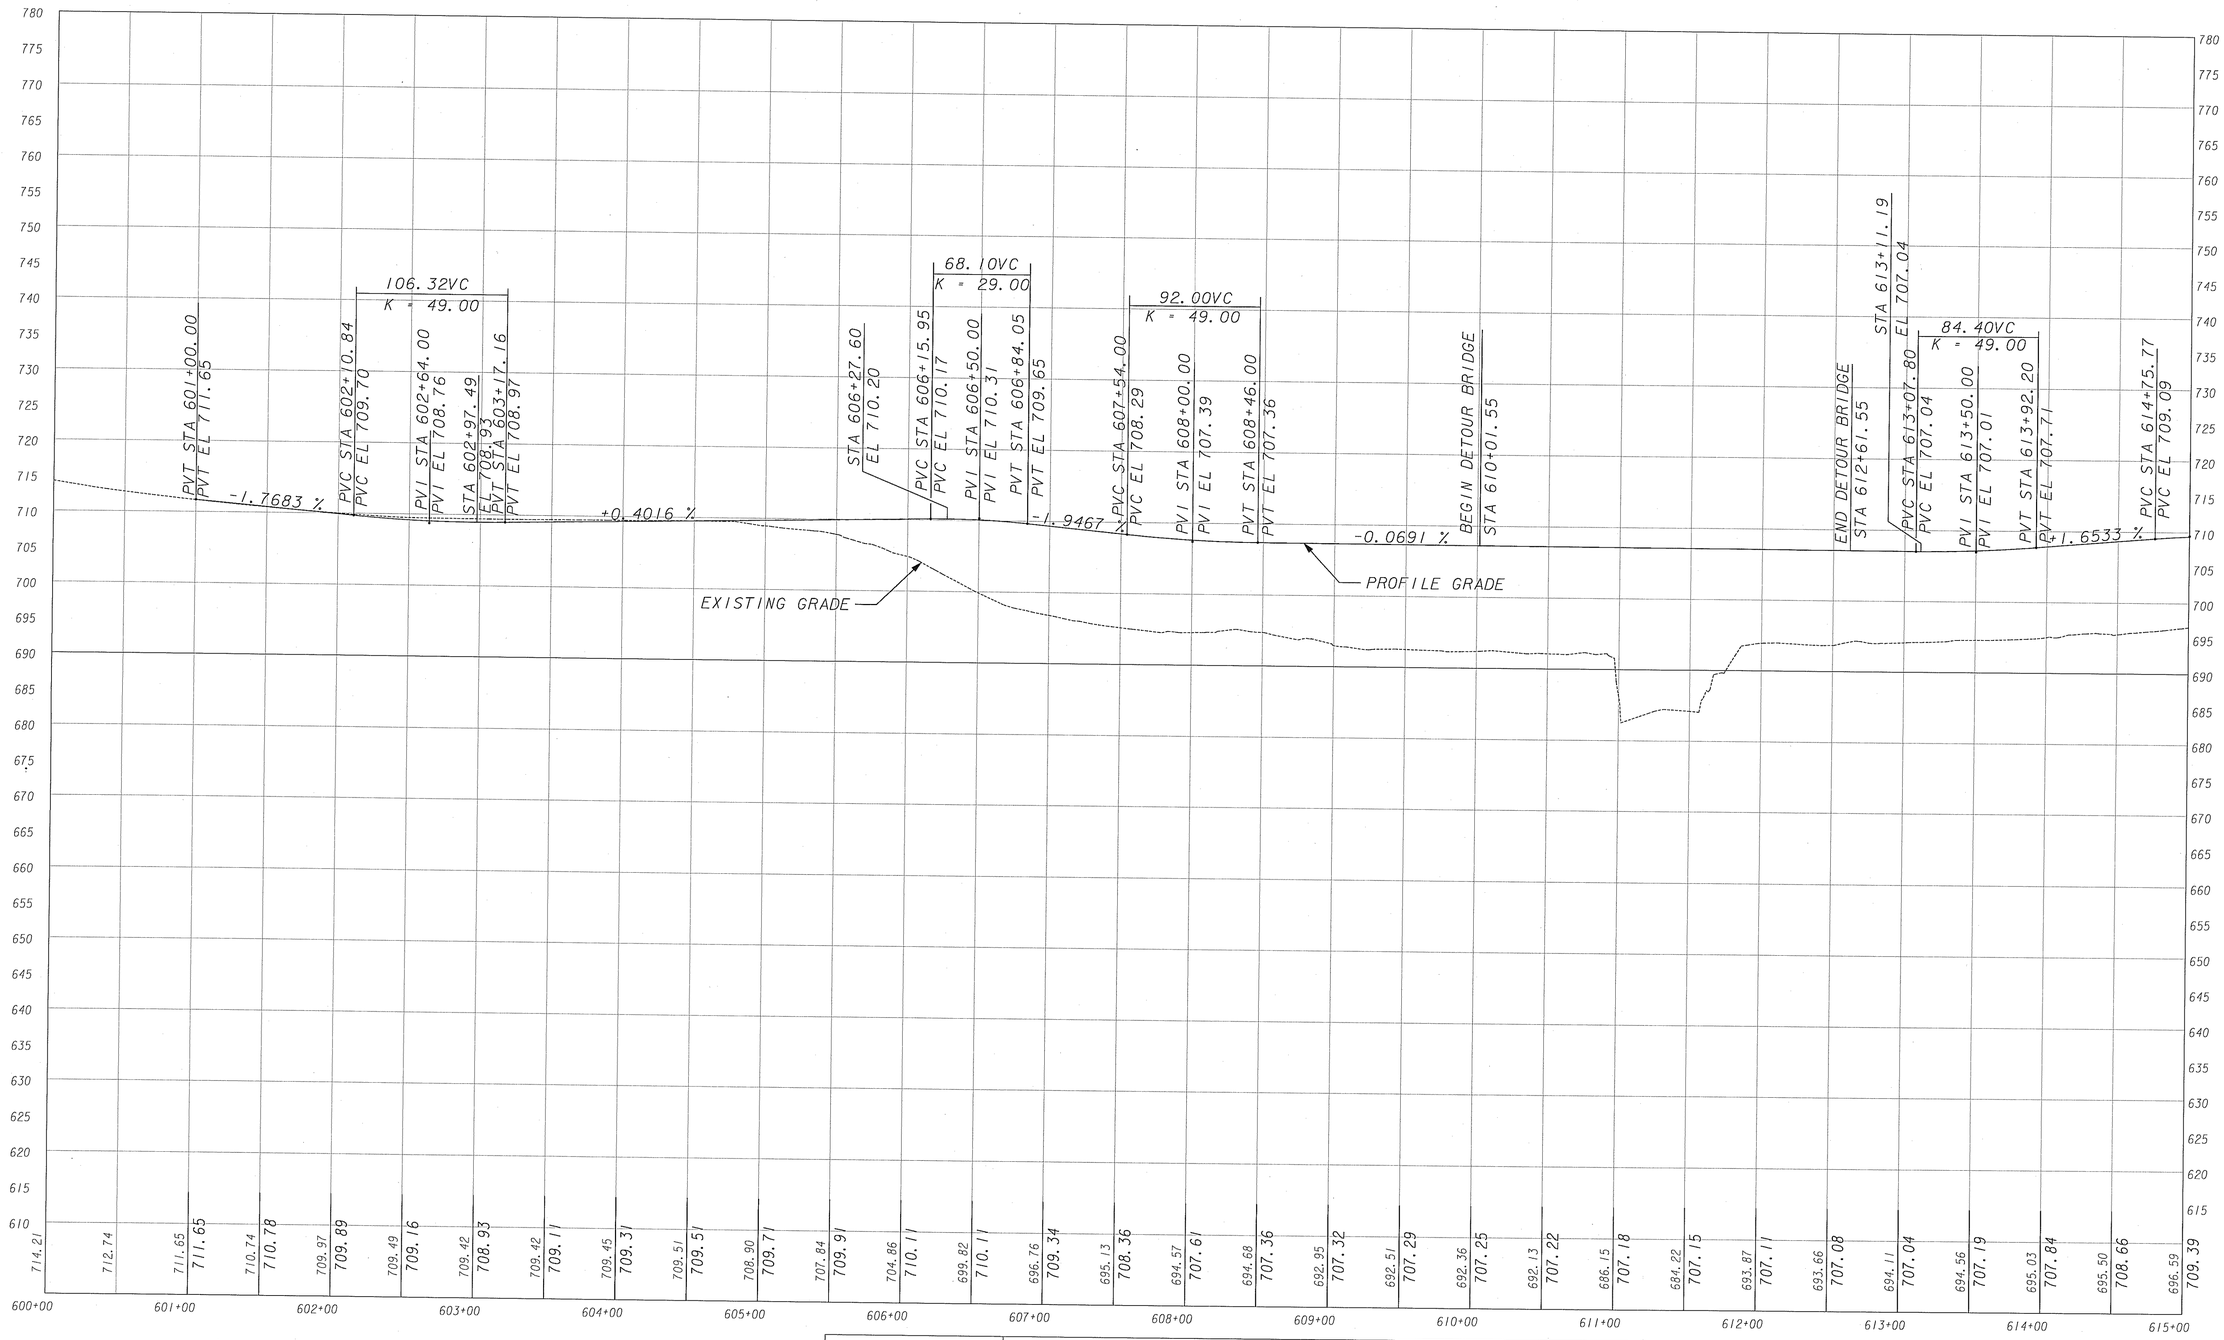

SCALE:
1" = 50' HORZ.
1" = 10' VERT.

STATE OF GEORGIA
DEPARTMENT OF TRANSPORTATION
OFFICE OF CONSULTANT DESIGN

DETOUR PROFILE

SR 18 BRIDGE OVER POTATO CREEK STA. 601+00 TO STA. 615+00

DRAWING No.
19-22

$DATE$
DGN
PRF