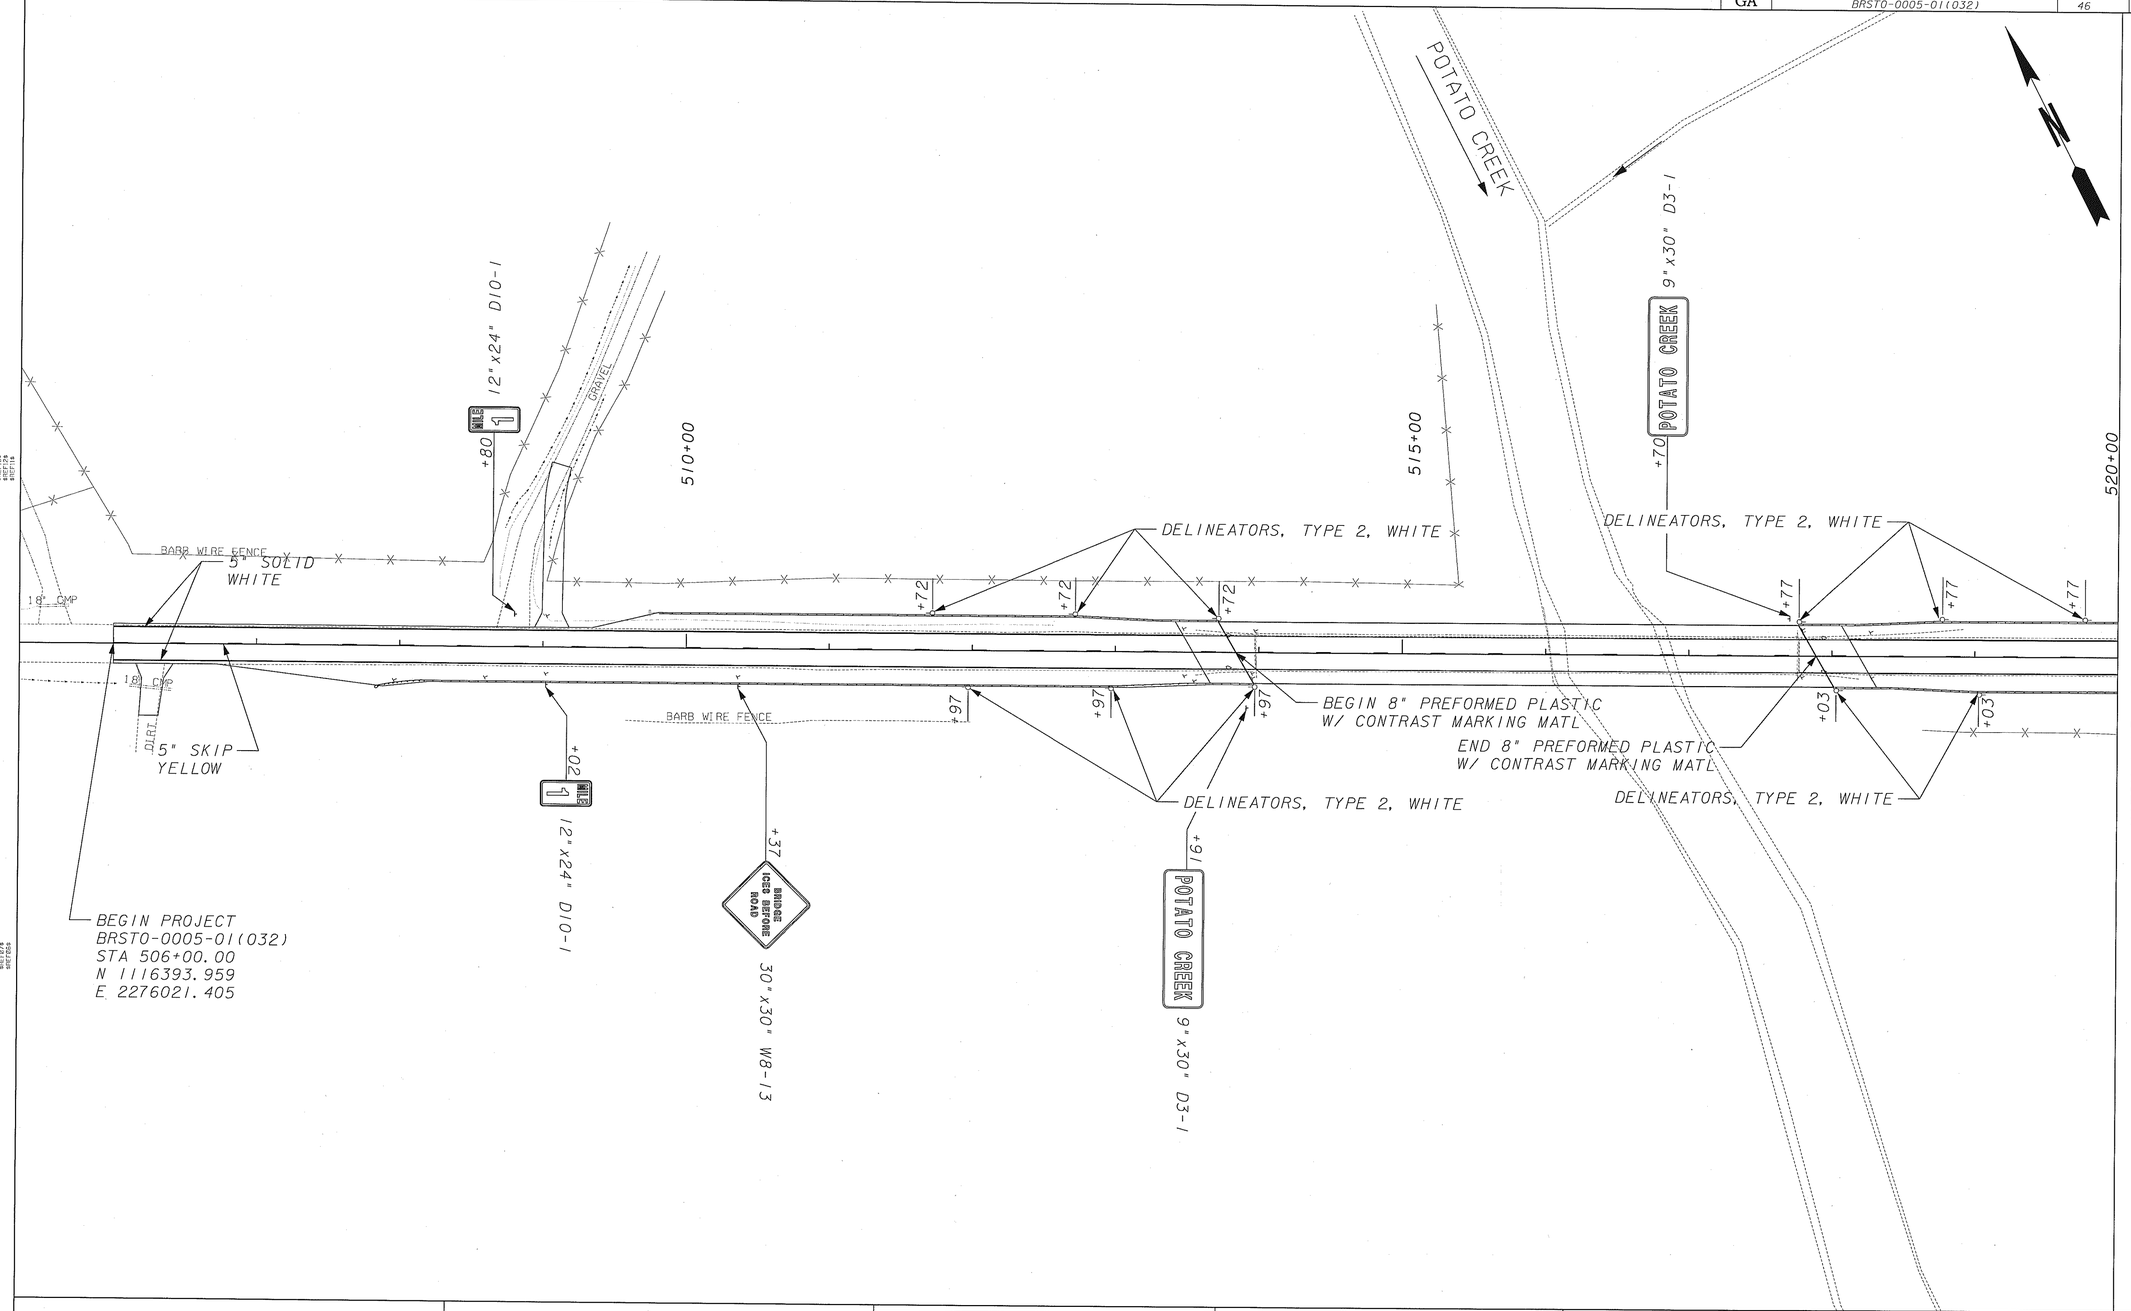

LOWE ENGINEERS
2000 RIVEREDGE PARKWAY, SUITE 400, ATLANTA, GA 30328
PHONE 770.857.8400 FAX 770.857.8401

SCALE IN FEET
0 50 100 200

REVISION DATES

STATE OF GEORGIA
DEPARTMENT OF TRANSPORTATION
OFFICE: CONSULTANT DESIGN

SIGNING AND MARKING PLANS

SR 18 BRIDGE
OVER POTATO CREEK

DRAWING No. 26-01

3/1/2007 GPLN