STATE	PROJECT NUMBER	SHEET NO.	TOTAL SHEETS
GA	BRST0-0005-01(032)	110	135

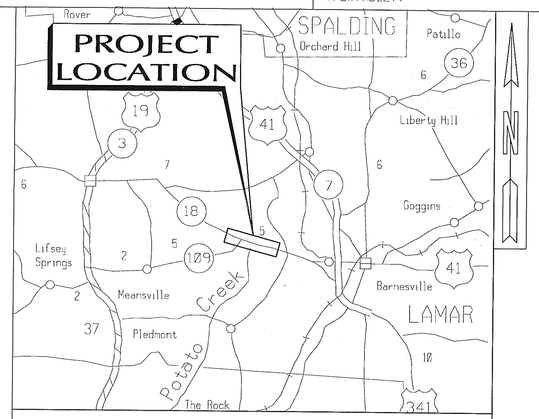

LOCATION SKETCH

LAND LOTS: 39, 58
LAND DISTRICT: 8
GEORGIA MILITIA DISTRICT: 533

DEPARTMENT OF TRANSPORTATION
STATE OF GEORGIA

EROSION, SEDIMENT, & POLLUTION CONTROL PLAN
BRIDGE REPLACEMENT FOR SR 18
OVER POTATO CREEK
FEDERAL AID PROJECT BRST0-0005-01(032)

VOID

FEDERAL ROUTE # N/A
STATE ROUTE # 18
P.I. NO. 333140

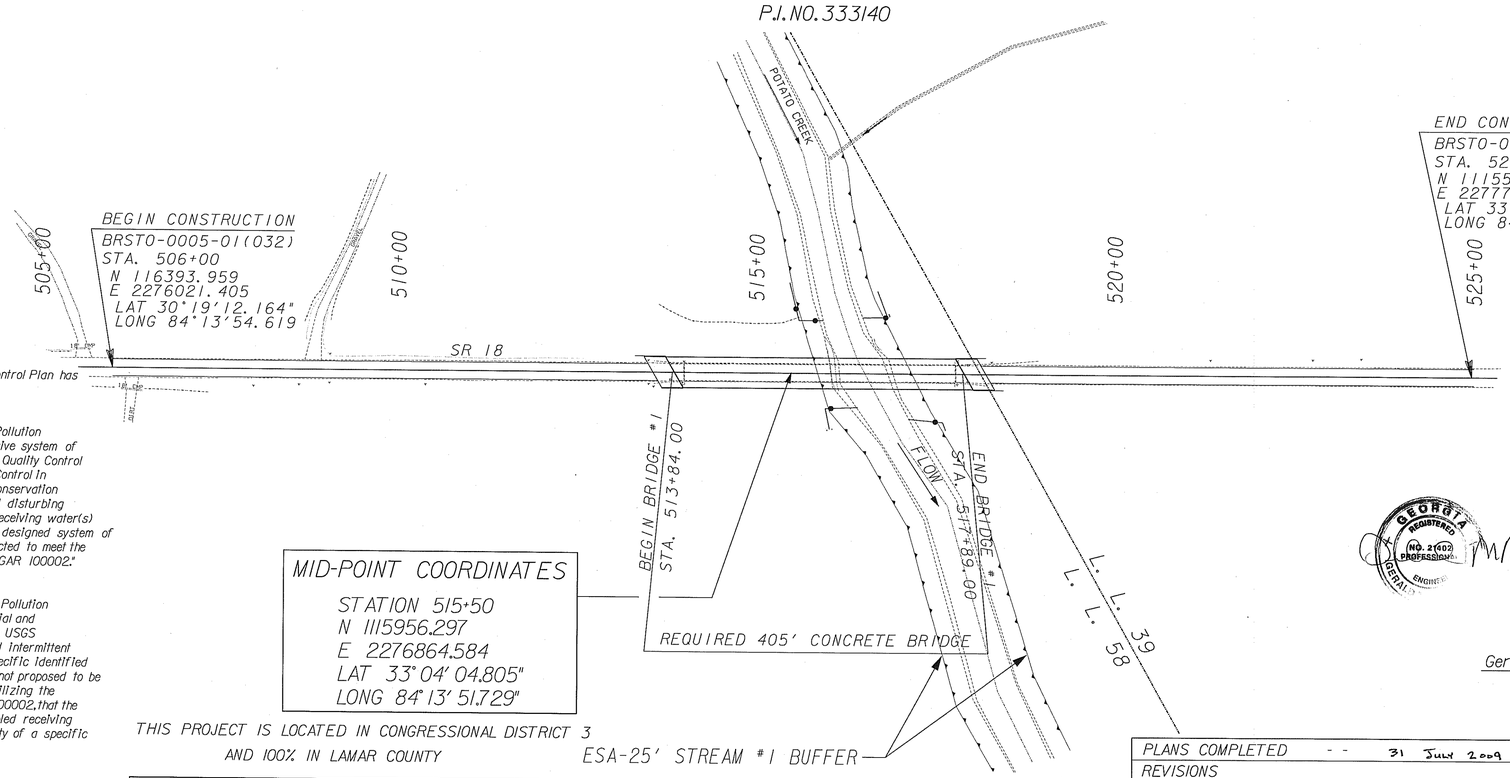

MID-POINT COORDINATES
STATION 515+50
N 1115956.297
E 2276864.584
LAT 33°04'04.805"
LONG 84°13'51.729"

THIS PROJECT IS LOCATED IN CONGRESSIONAL DISTRICT 3
AND 100% IN LAMAR COUNTY

SCALE IN FEET
0 100 200 400

"I certify that this Erosion, Sedimentation and Pollution Control Plan has been prepared in accordance with part IV GAR 100002."

"I certify that the permittee's Erosion, Sedimentation and Pollution Control Plan provides for an appropriate and comprehensive system of best management practices required by the Georgia Water Quality Control Act and the document "Manual for Erosion and Sediment Control in Georgia" (Manual) published by the State Soil and Water Conservation Commission as of January 1 of the year in which the land disturbing activity was permitted, provides for the sampling of the receiving water(s) or the sampling of the storm water outfalls and that the designed system of best management practices and sampling methods is expected to meet the requirements contained in the General NPDES Permit No. GAR 100002."

"I certify that the permittee's Erosion, Sedimentation and Pollution Control Plan provides for the monitoring of: (a) all perennial and intermittent streams and other water bodies shown on the USGS topographic map and all other field verified perennial and intermittent streams and other water bodies, or (b) where any such specific identified perennial or intermittent stream and other water body is not proposed to be sampled, I have determined in my professional judgment, utilizing the factors required in the General NPDES Permit No. GAR 100002, that the increase in the turbidity of each specific identified sampled receiving water will be representative of the increase in the turbidity of a specific identified un-sampled receiving water."

"I certify under penalty of law that this document and all attachments were prepared under my direction or supervision in accordance with a system designed to assure that the qualified personnel properly gather and evaluate the information submitted. Based on my inquiry of the person or persons who manage the system, or those persons directly responsible for gathering the information, the information submitted is, to the best of my knowledge and belief, true, accurate, and complete. I am aware that there are significant penalties for submitting false information, including the possibility of fine and imprisonment for knowing violations."

LENGTH OF PROJECT	LAMAR COUNTY COUNTY NO. 171
	MILES
NET LENGTH OF ROADWAY	0.283
NET LENGTH OF BRIDGES	0.077
NET LENGTH OF PROJECT	0.360
NET LENGTH OF EXCEPTIONS	0.000
GROSS LENGTH OF PROJECT	0.360

LOWE
ENGINEERS
2000 RIVEREDGE PARKWAY, SUITE 400, ATLANTA, GA 30328
PHONE 770.857.8400 FAX 770.857.8401

Georgia Department of Transportation
ONE GEORGIA CENTER
600 WEST PEACHTREE NW
ATLANTA, GEORGIA 30308
(404) 631-1990

PLANS PREPARED BY:
GEORGIA REGISTERED PROFESSIONAL ENGINEER No. PE031315 SCOTT M. ATHEY
31 JULY 2009
Scott M. Athey, P.E.
GSWCC LEVEL II Certification #0000044902

I certify under penalty of law that this plan was prepared after a site visit to the location described herein by myself or my authorized agent under my direct supervision.

GEORGIA REGISTERED PROFESSIONAL ENGINEER NO. 21602
Signature

Gerald M. Ross, P.E., GSWCC LEVEL II Certification #0000044443

PLANS COMPLETED -- 31 JULY 2009
REVISIONS

DATE	REQUESTED BY	PAGE NUMBER	SIGNATURE	GSWCC LEVEL II #