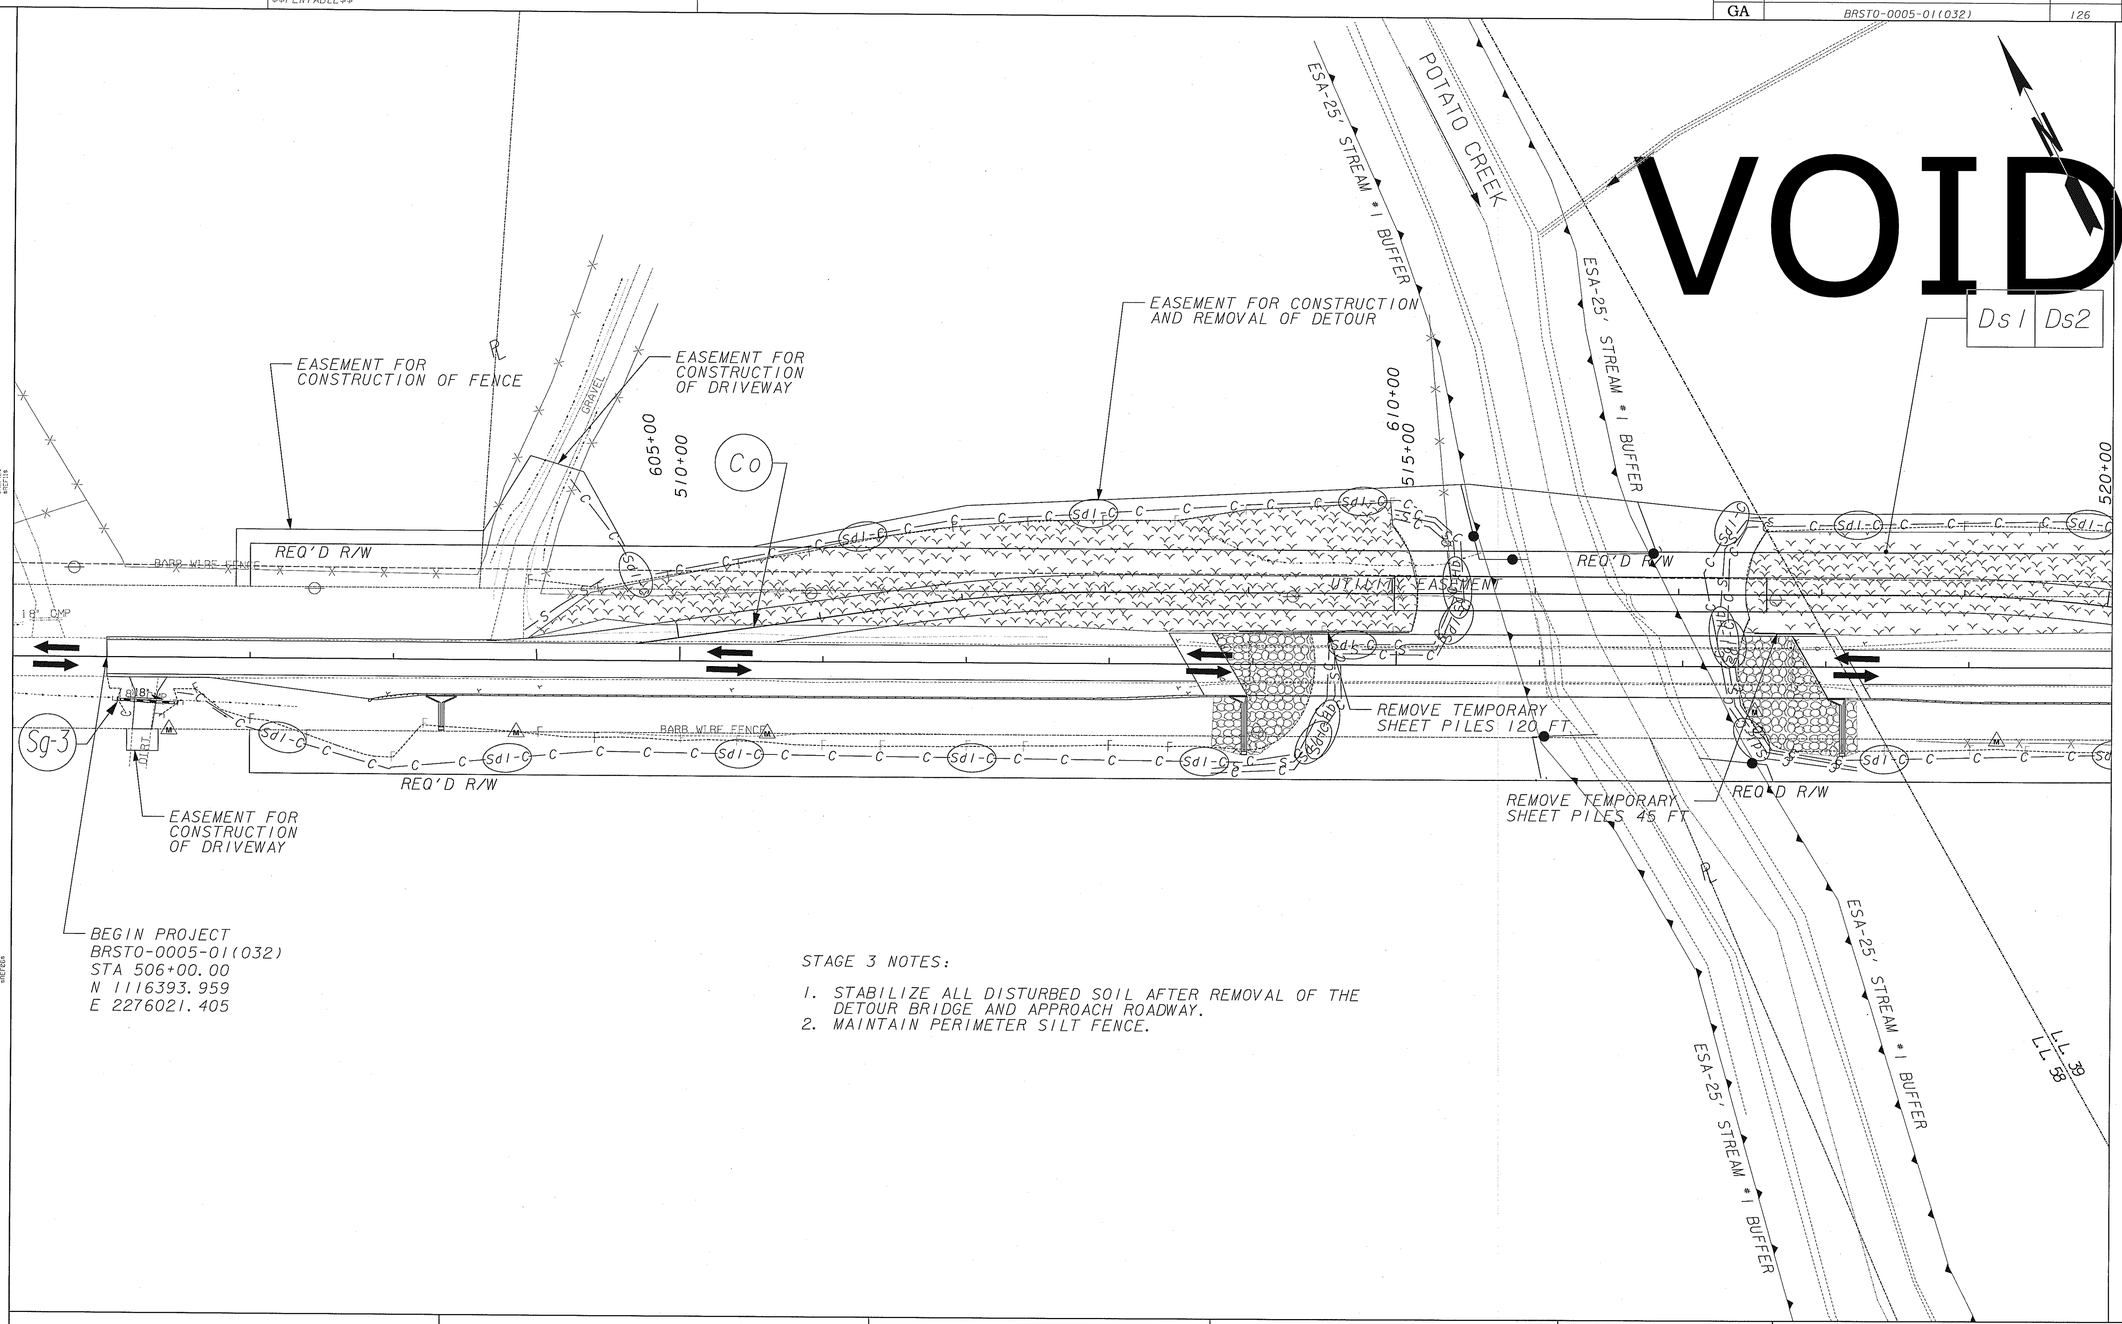

STAGE 3 NOTES:

1. STABILIZE ALL DISTURBED SOIL AFTER REMOVAL OF THE DETOUR BRIDGE AND APPROACH ROADWAY.
2. MAINTAIN PERIMETER SILT FENCE.

LOWE
ENGINEERS
2000 RIVEREDGE PARKWAY, SUITE 400, ATLANTA, GA 30328
PHONE 770.857.8400 FAX 770.857.8401

SCALE IN FEET
0 50 100 200

REVISION DATES

STATE OF GEORGIA
DEPARTMENT OF TRANSPORTATION
OFFICE: CONSULTANT DESIGN

STAGE 3
BMP LOCATION DETAILS
SR 18 BRIDGE
OVER POTATO CREEK

DRAWING No. 54-05

3/1/2007 GPLN