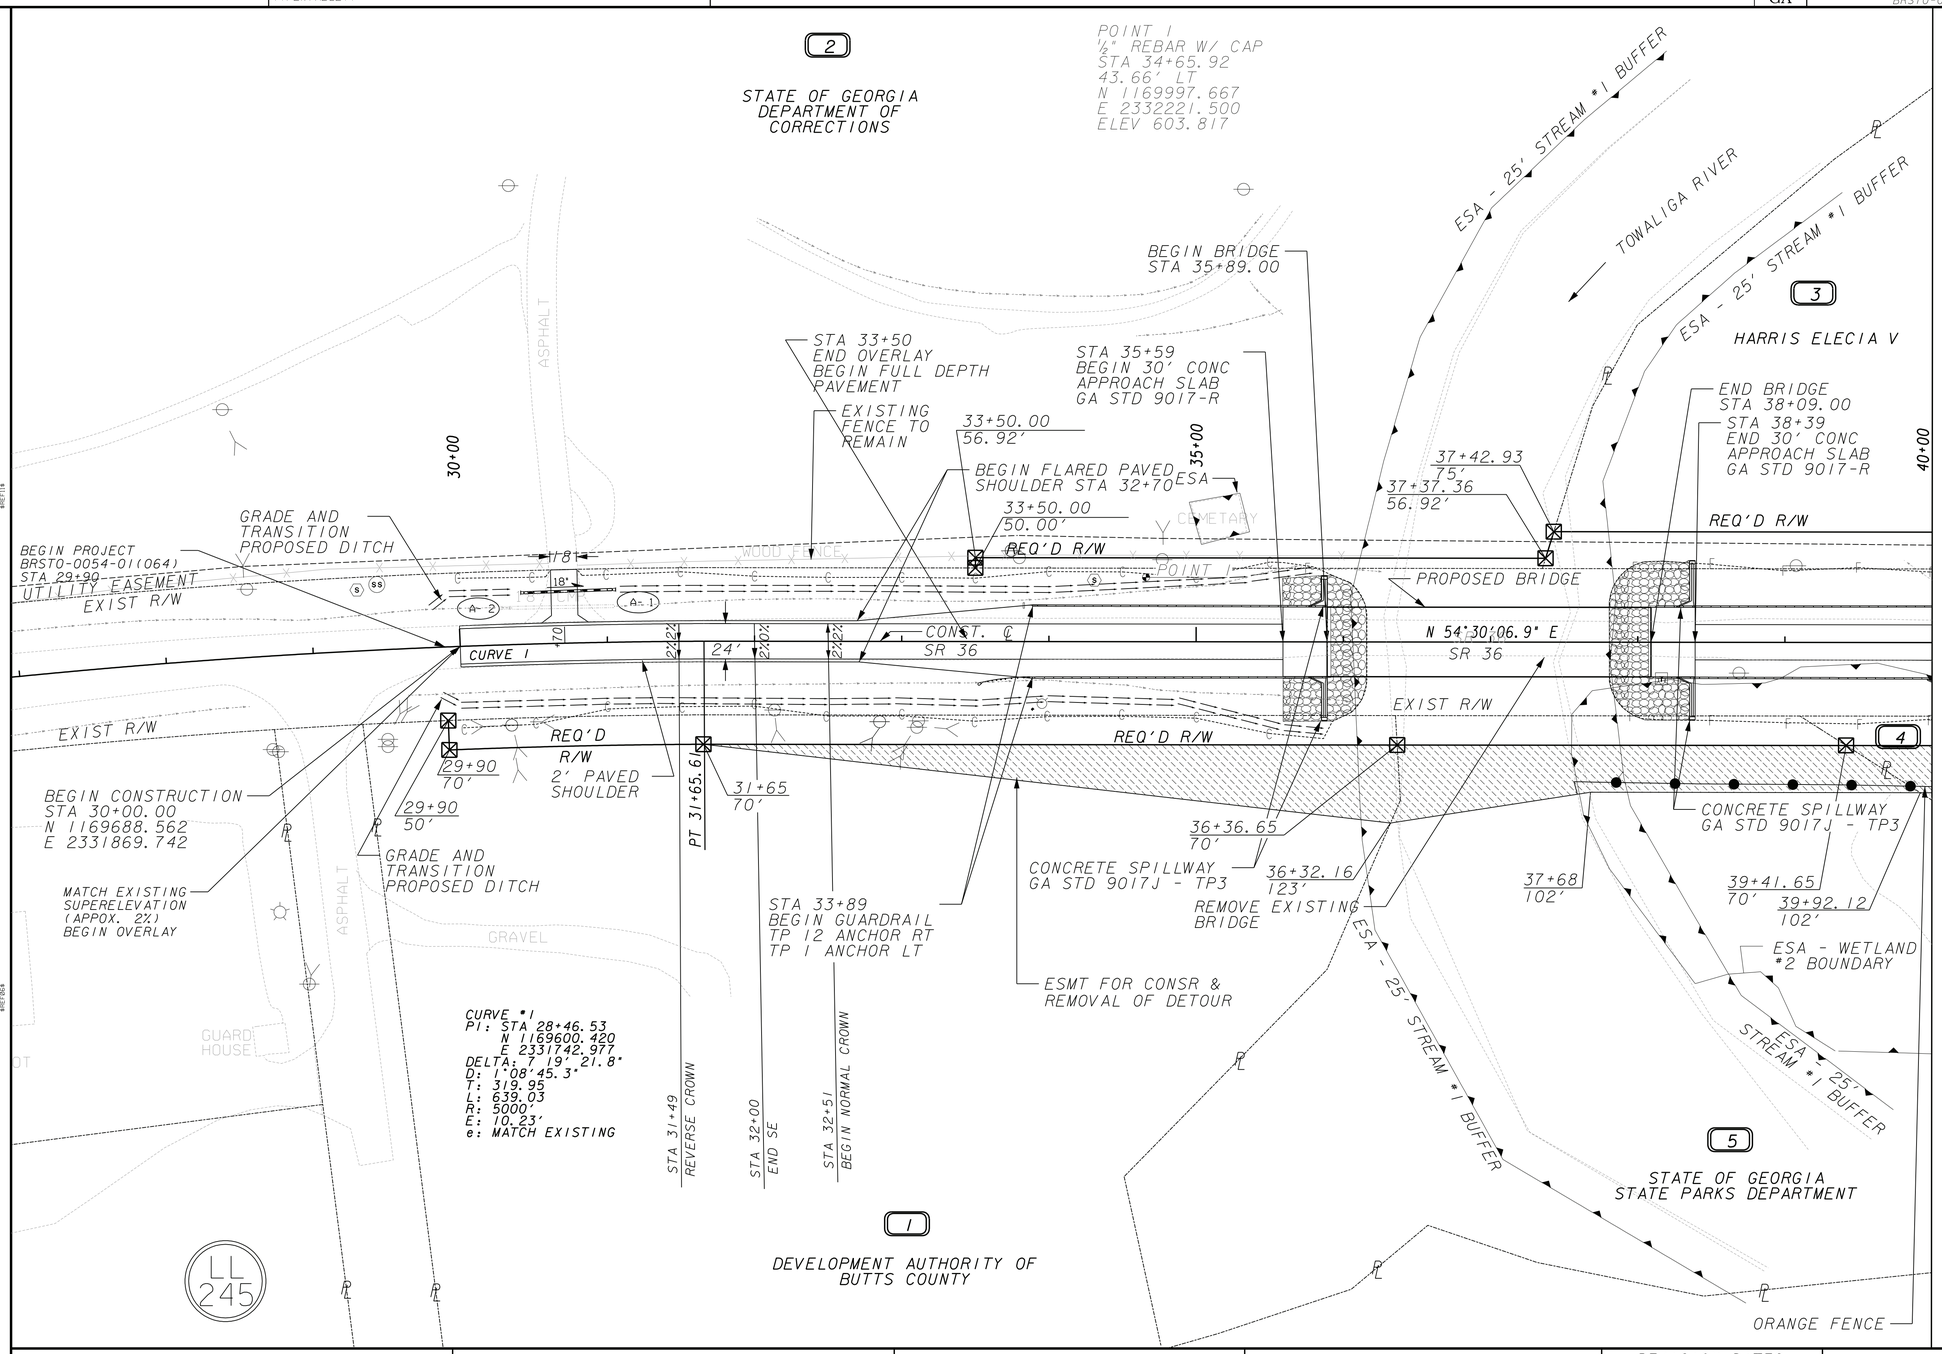

PROPERTY AND EXISTING R/W LINE
REQUIRED R/W LINE
CONSTRUCTION LIMITS
EASEMENT FOR CONSTR & MAINTENANCE OF SLOPES
EASEMENT FOR CONSTR OF SLOPES
EASEMENT FOR CONSTR OF DRIVES

BEGIN LIMIT OF ACCESS.....BLA
END LIMIT OF ACCESS.....ELA
LIMIT OF ACCESS
REQ'D R/W & LIMIT OF ACCESS

LOWE ENGINEERS
SIX CONCOURSE PARKWAY, SUITE 1000, ATLANTA, GA 30328
PHONE 770.857.8400 FAX 770.857.8401

SCALE IN FEET
0 50 100 200

REVISION DATES
7/19/10

STATE OF GEORGIA
DEPARTMENT OF TRANSPORTATION
OFFICE: CONSULTANT DESIGN

MAINLINE PLAN

SR 36 BRIDGE OVER
TOWALIGA RIVER

DRAWING No.
13-01

3/1/2007 GPLN