DATE$$$	TIME$$$	PRF	DGN	STATE	PROJECT NUMBER	SHEET NO.	TOTAL SHEETS
$USER$		$$PENTABLE$$		GA	BRST0-0054-01(064)	20	128

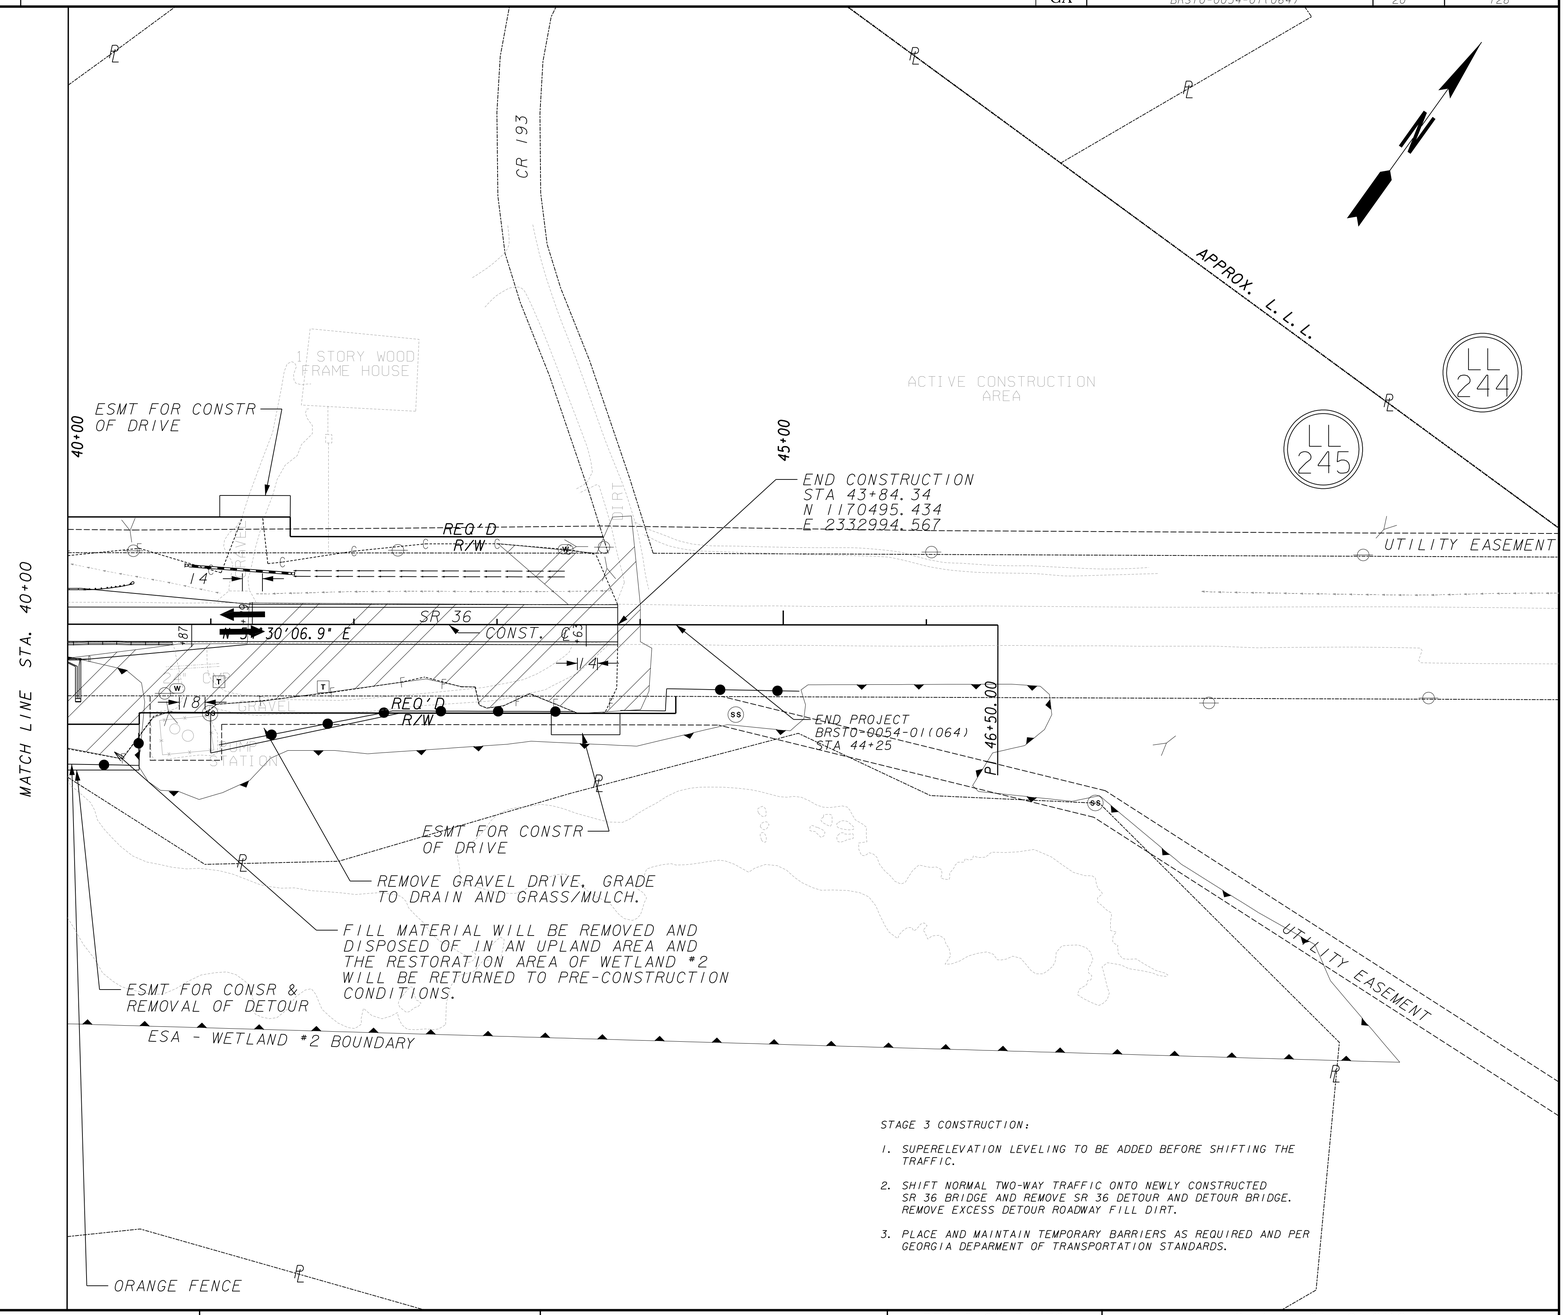

STAGE 3 CONSTRUCTION:

1. SUPERELEVATION LEVELING TO BE ADDED BEFORE SHIFTING THE TRAFFIC.
2. SHIFT NORMAL TWO-WAY TRAFFIC ONTO NEWLY CONSTRUCTED SR 36 BRIDGE AND REMOVE SR 36 DETOUR AND DETOUR BRIDGE. REMOVE EXCESS DETOUR ROADWAY FILL DIRT.
3. PLACE AND MAINTAIN TEMPORARY BARRIERS AS REQUIRED AND PER GEORGIA DEPARMENT OF TRANSPORTATION STANDARDS.

PROPERTY AND EXISTING R/W LINE
REQUIRED R/W LINE
CONSTRUCTION LIMITS

TRAFFIC CONTROL LEGEND

LOCATION OF TRAFFIC
STAGE 1
STAGE 2
STAGE 3

LOWE ENGINEERS
SIX CONCOURSE PARKWAY, SUITE 1000, ATLANTA, GA 30328
PHONE 770.857.8400 FAX 770.857.8401

SCALE IN FEET
0 50 100 200

REVISION DATES
5/1/2012

STATE OF GEORGIA
DEPARTMENT OF TRANSPORTATION
OFFICE: CONSULTANT DESIGN

CONSTRUCTION STAGING STAGE 3

SR 36 BRIDGE OVER TOWALIGA RIVER

DRAWING No. 19-06

3/1/2007 GPLN