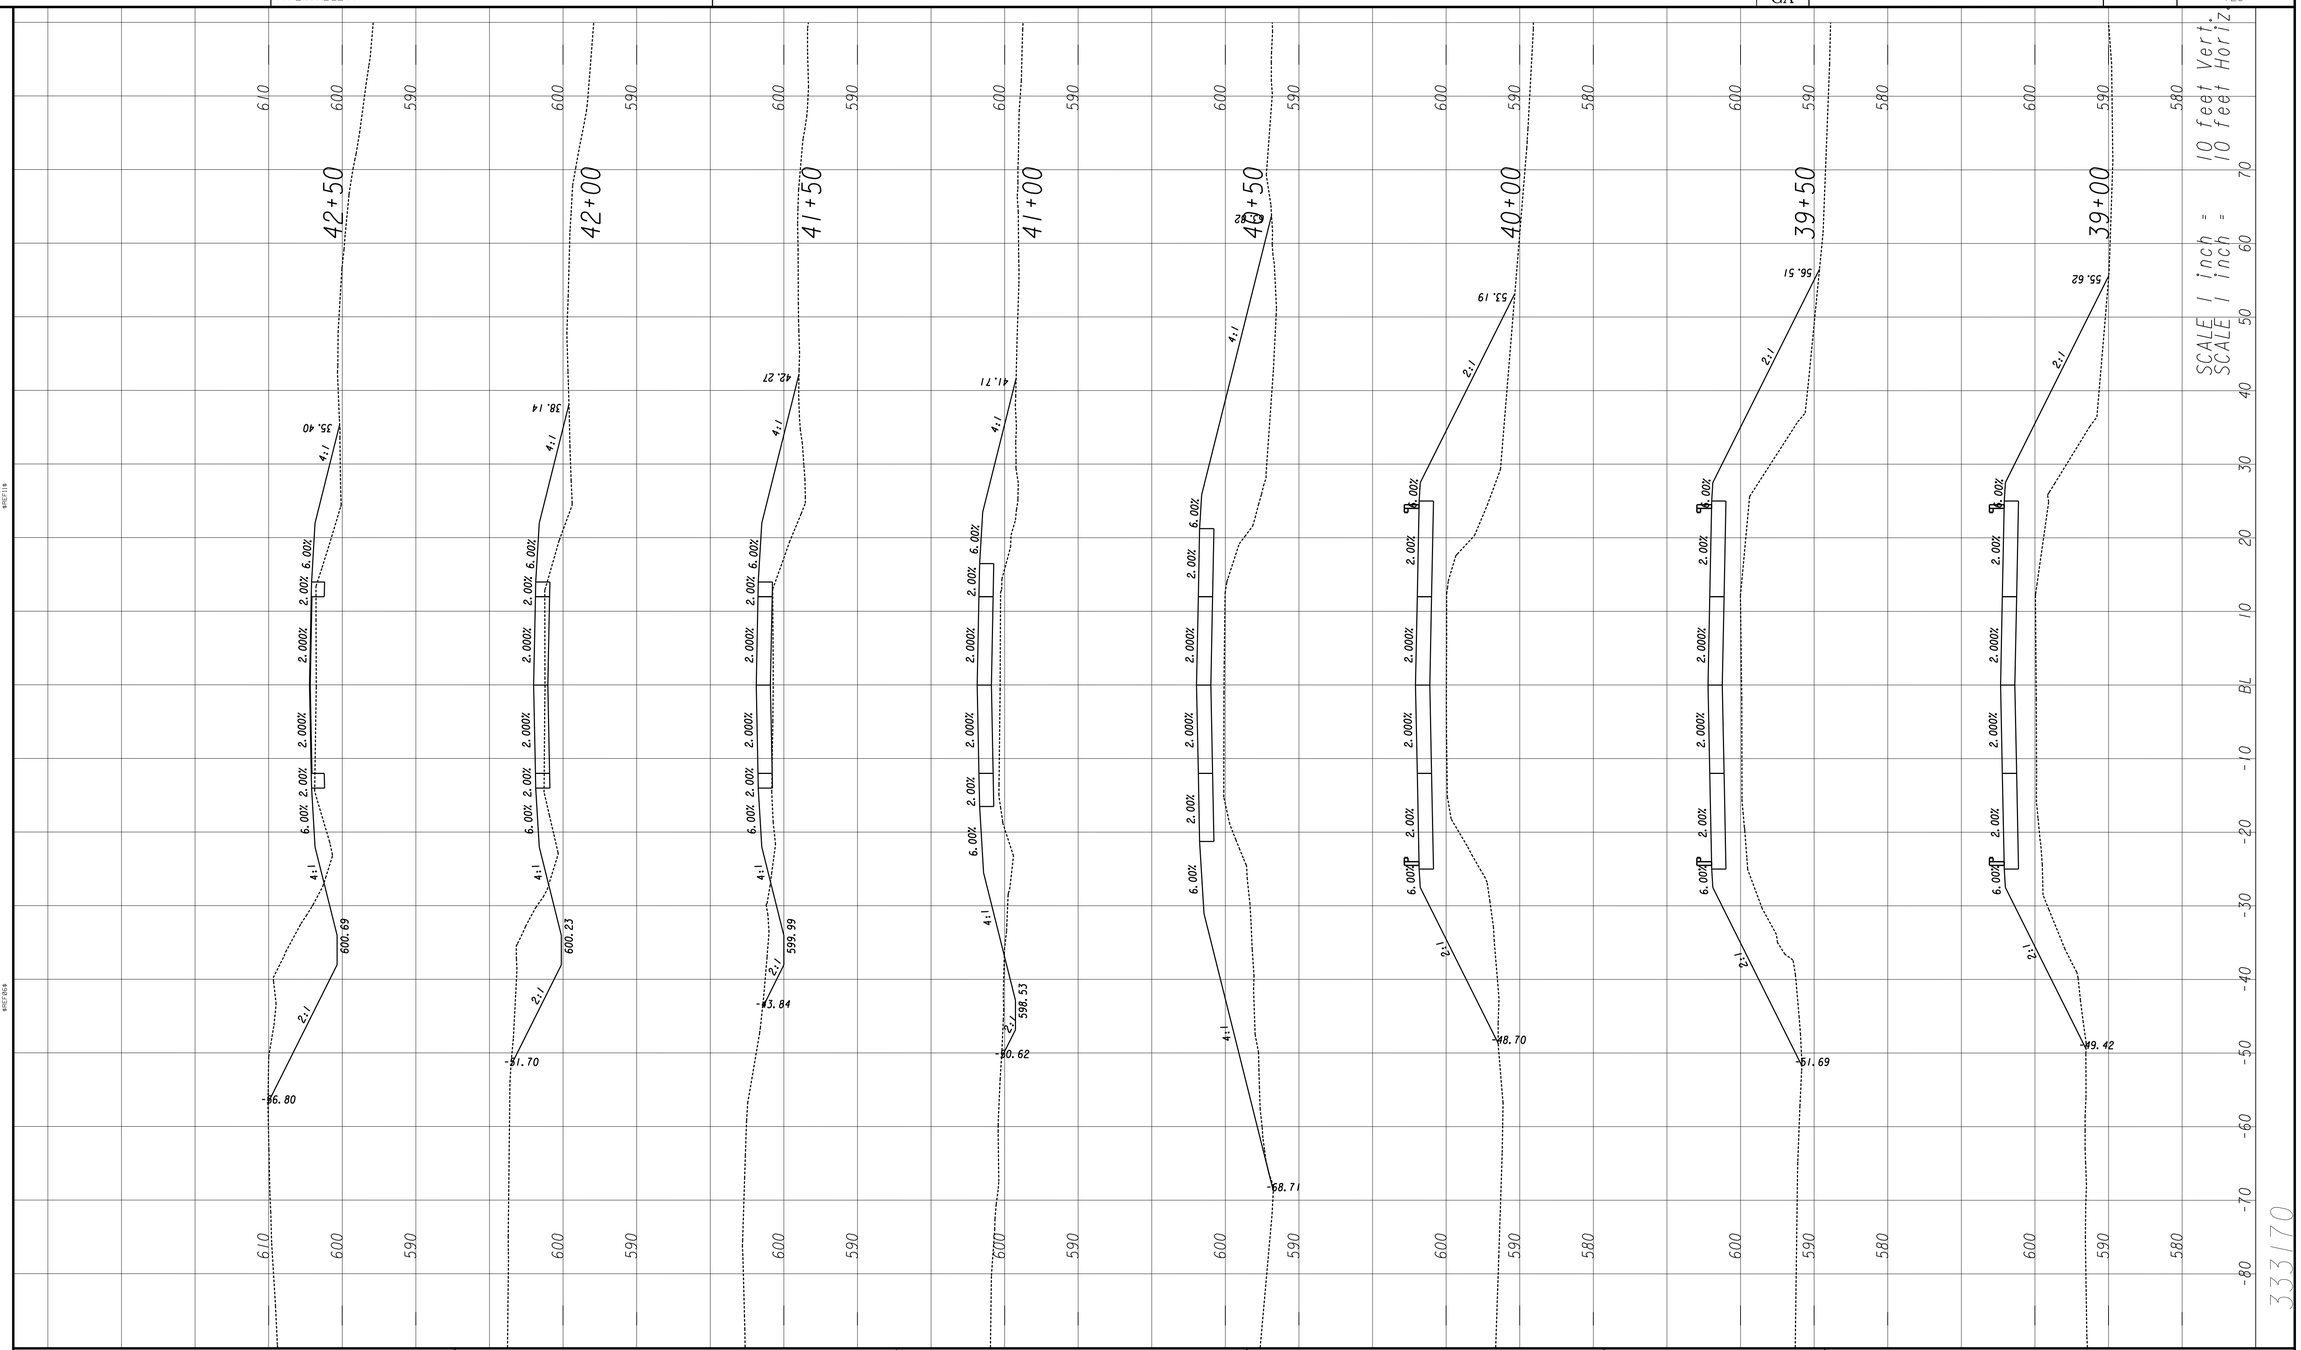

LOWE ENGINEERS
SIX CONCOURSE PARKWAY, SUITE 1000, ATLANTA, GA 30328
PHONE 770.857.8400 FAX 770.857.8401

REVISION DATES

STATE OF GEORGIA
DEPARTMENT OF TRANSPORTATION
OFFICE: CONSULTANT DESIGN

CROSS SECTIONS

SR 36 BRIDGE OVER
TOWALIGA RIVER

DRAWING No.
23-03