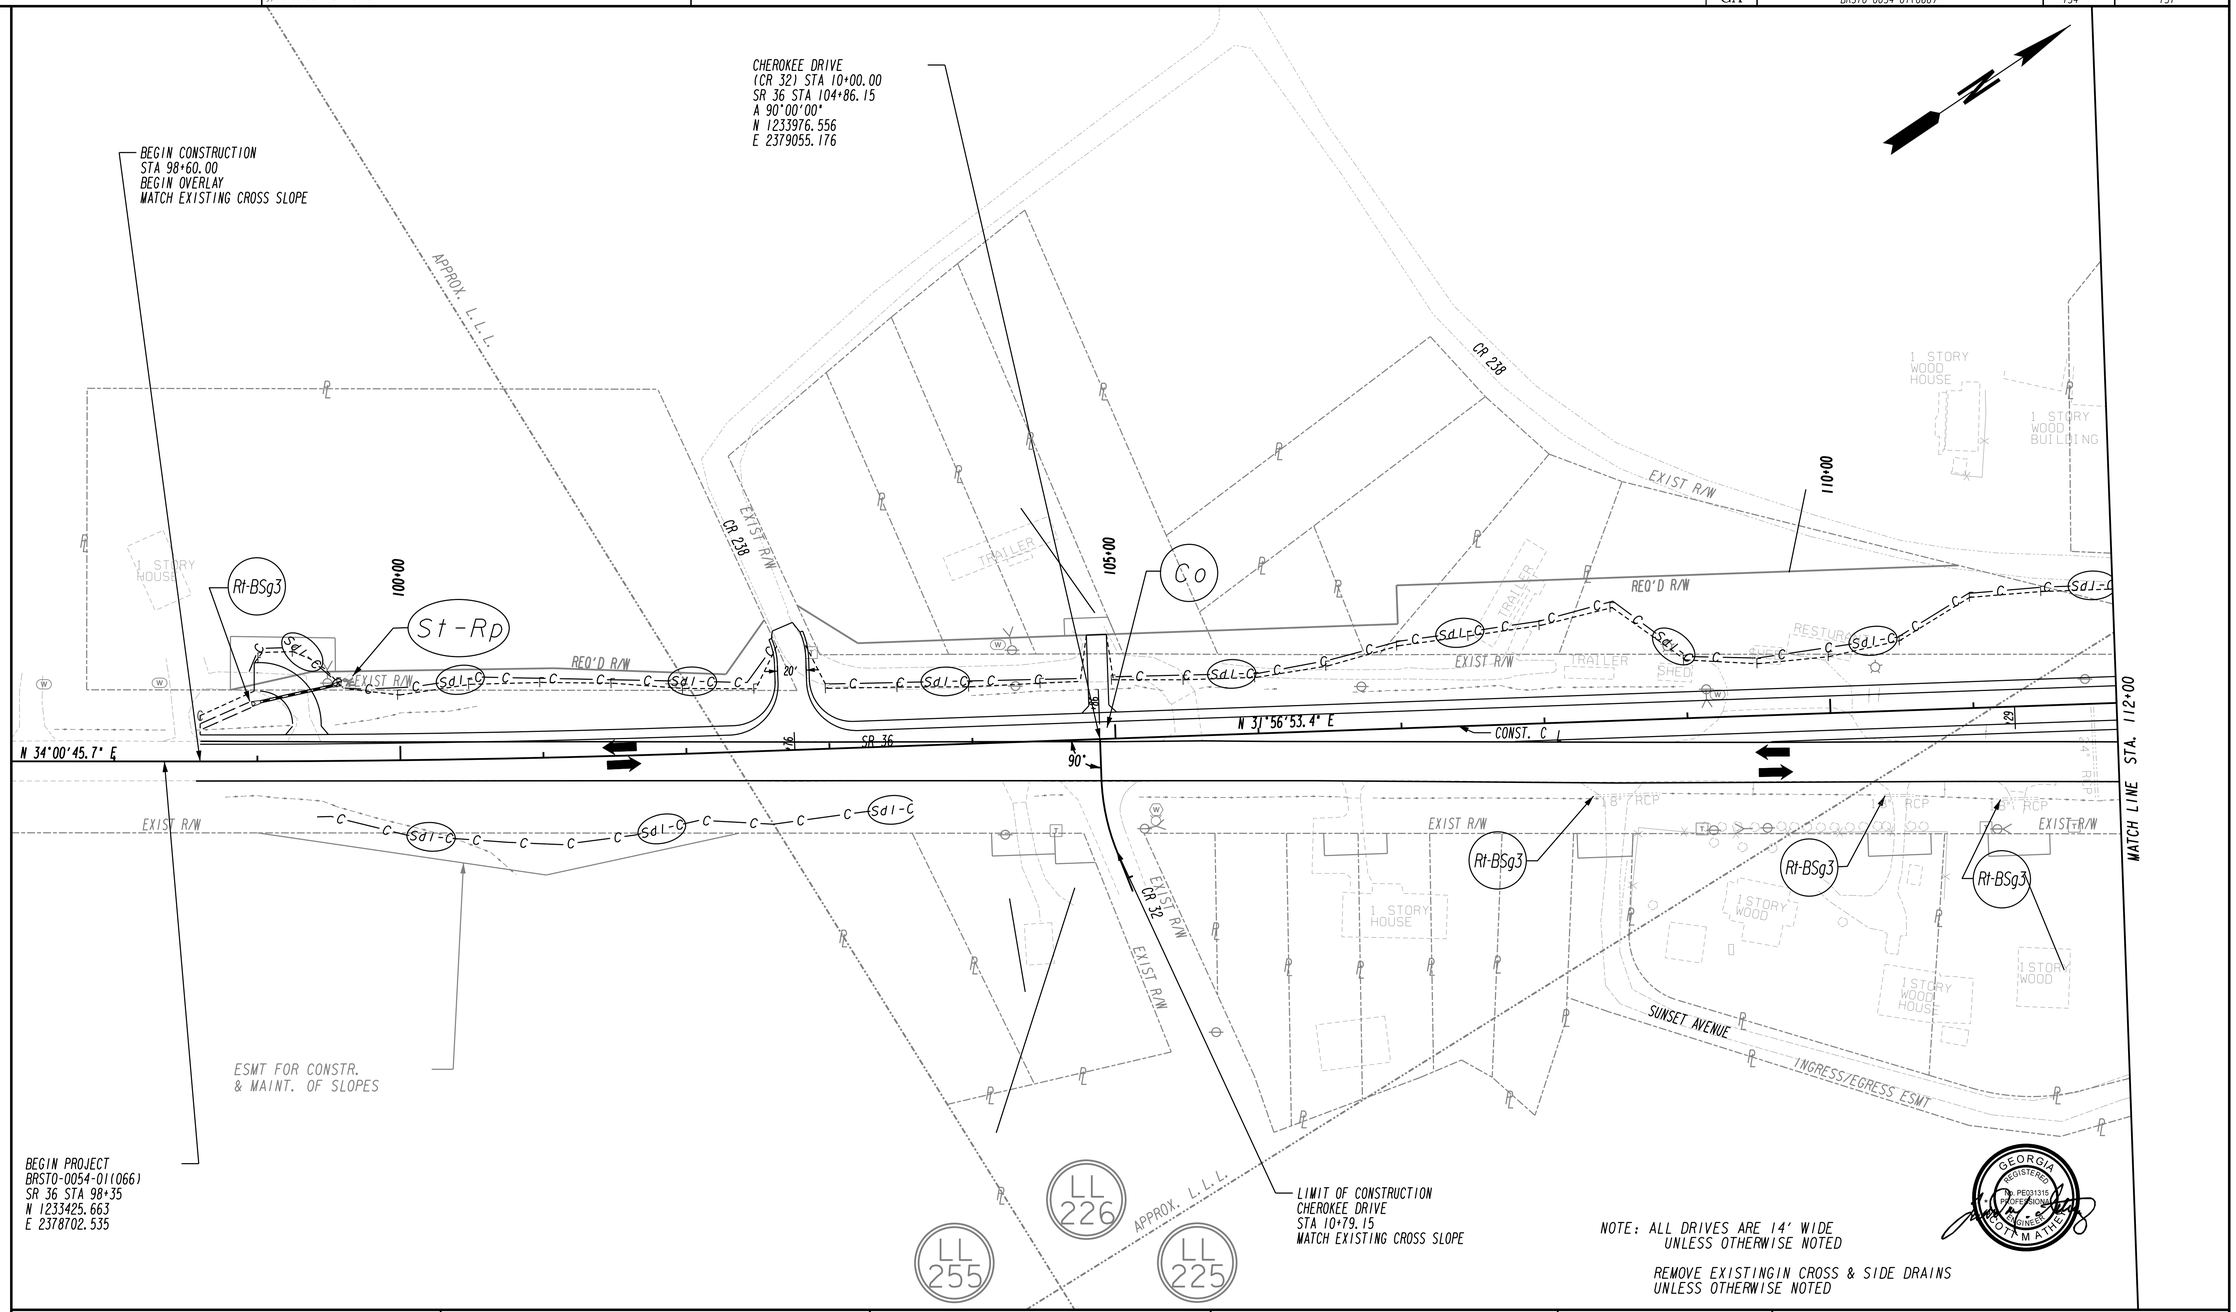

PROPERTY AND EXISTING R/W LINE
REQUIRED R/W LINE
CONSTRUCTION LIMITS

TRAFFIC CONTROL LEGEND

LOCATION OF TRAFFIC

LOWE ENGINEERS
SIX CONCOURSE PARKWAY, SUITE 1000, ATLANTA, GA 30328
PHONE 770.857.8400 FAX 770.857.8401

SCALE IN FEET
0 50 100 200

REVISION DATES		
3/4/2014		

STATE OF GEORGIA
DEPARTMENT OF TRANSPORTATION
OFFICE: PROGRAM DELIVERY

BMP LOCATION DETAILS

SR 36 OVER SOUTH RIVER
STAGE 1

DRAWING No. 54-04

3/1/2007 GPLN