STATE	PROJECT NUMBER	SHEET NO.	TOTAL SHEETS
GA	BRST-074-1(52)	33	179

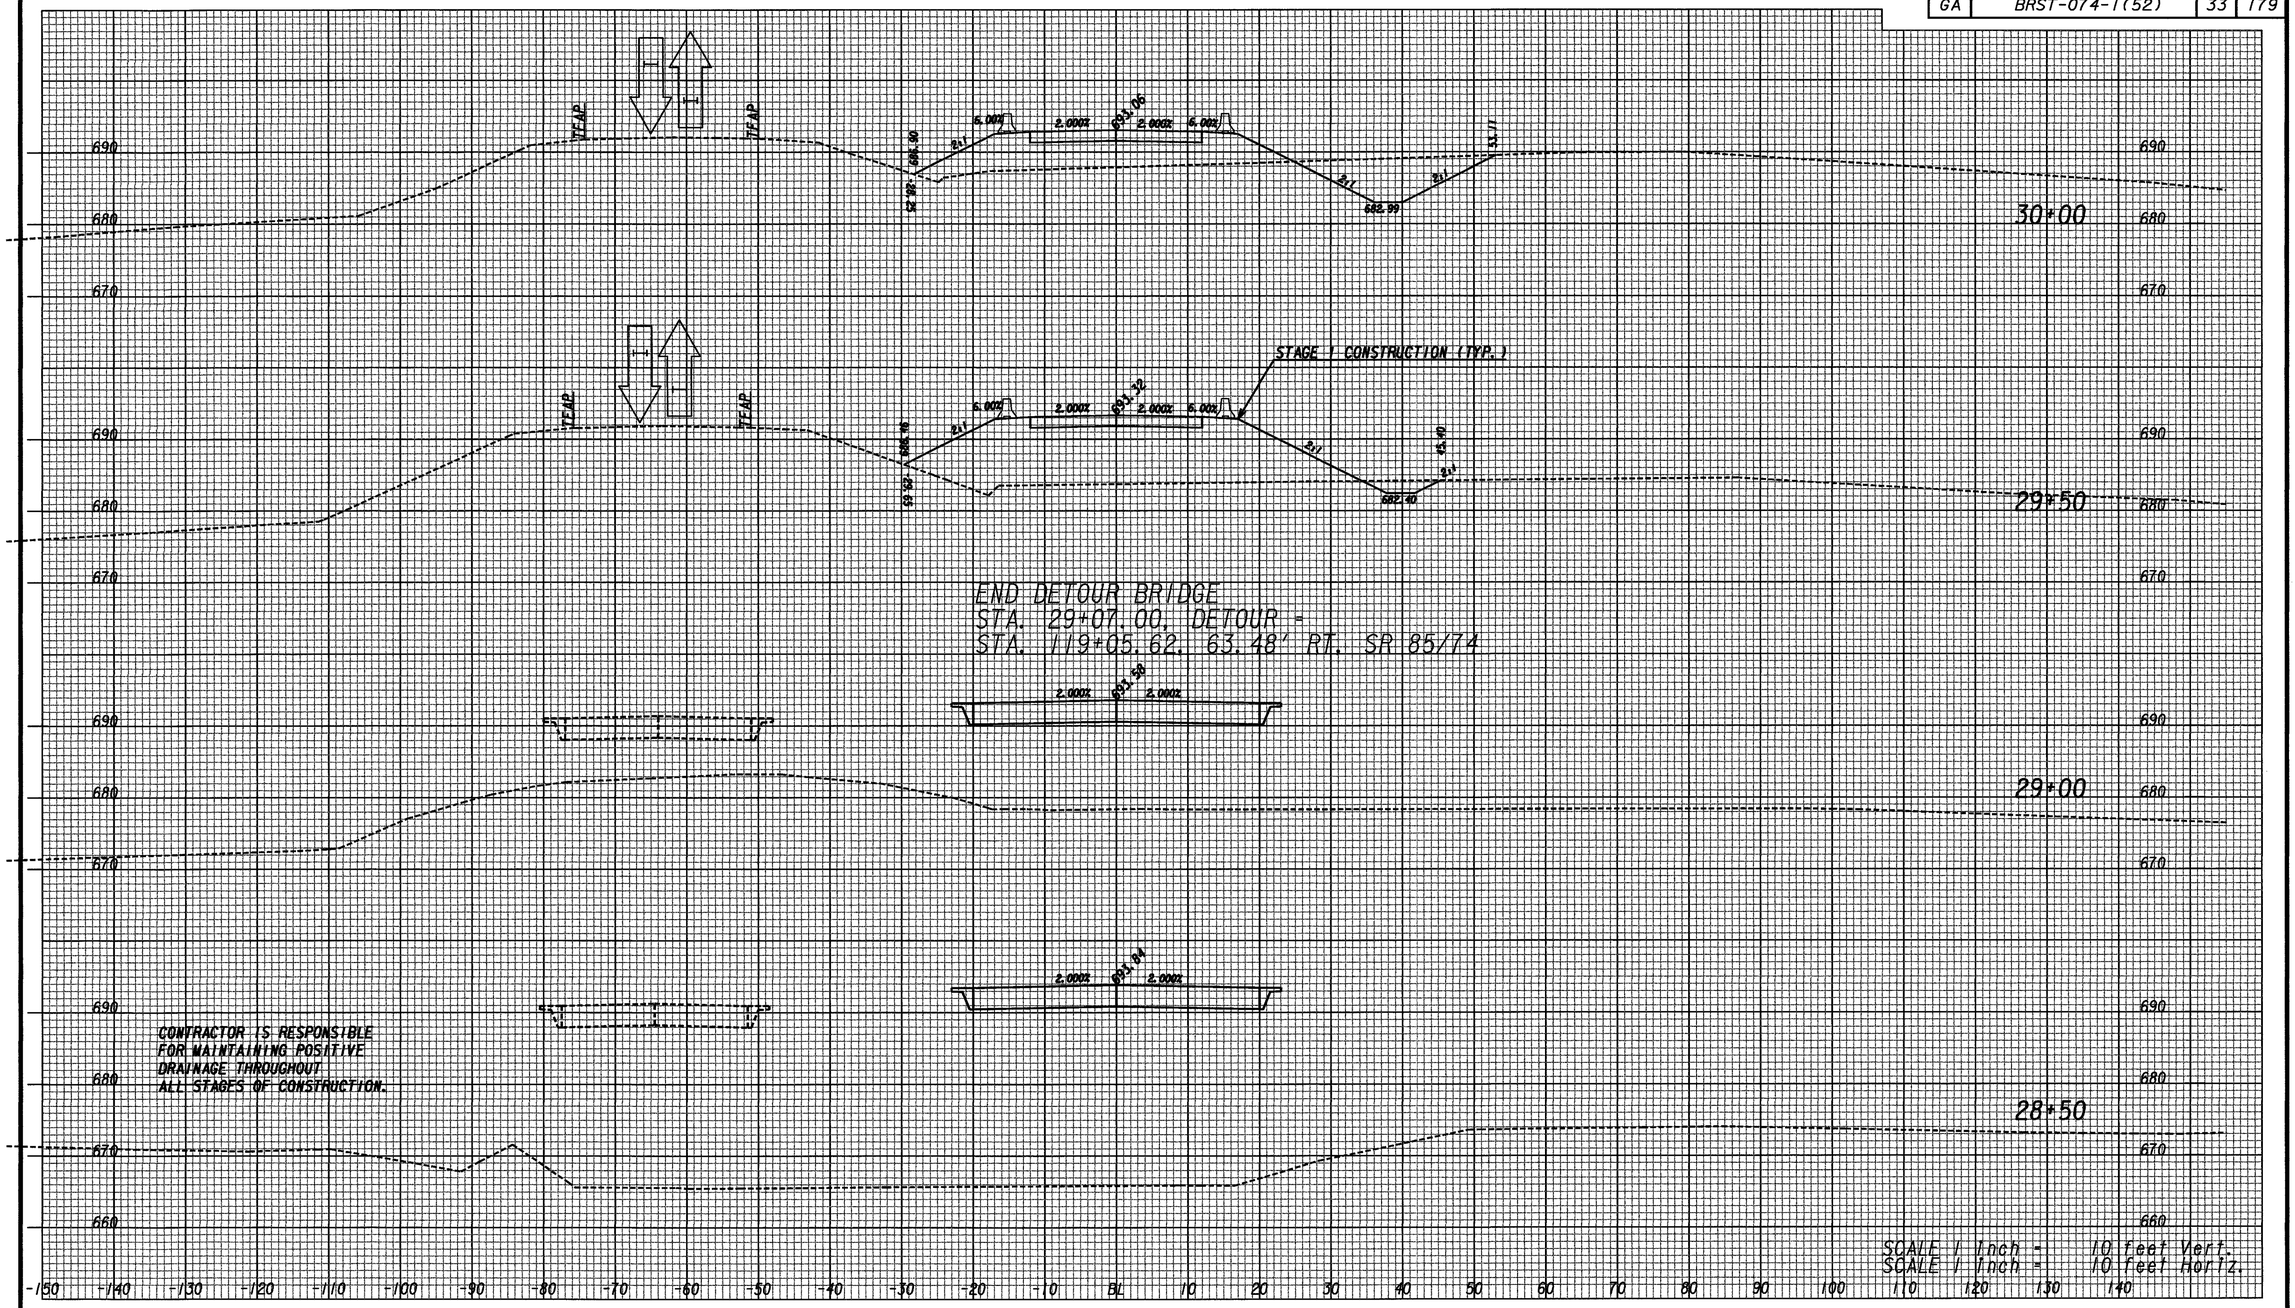

L:\WORK\PROJECTS\42011\CADD\014\DGN\PLAN\333181X01.DGN
06-MAR-2006 12:47

EARTH TECH
1455 OLD ALABAMA ROAD, SUITE 170
ROSWELL, GEORGIA 30076
(770) 990-1400

DATE	REVISIONS	DATE	REVISIONS

GEORGIA
DEPARTMENT OF TRANSPORTATION
CROSS SECTIONS STAGE 1

PROJECT: SR 85/74 OVER RED OAK CR.
COUNTY: MERIWETHER
DATE:

DRAWING NUMBER 19-14