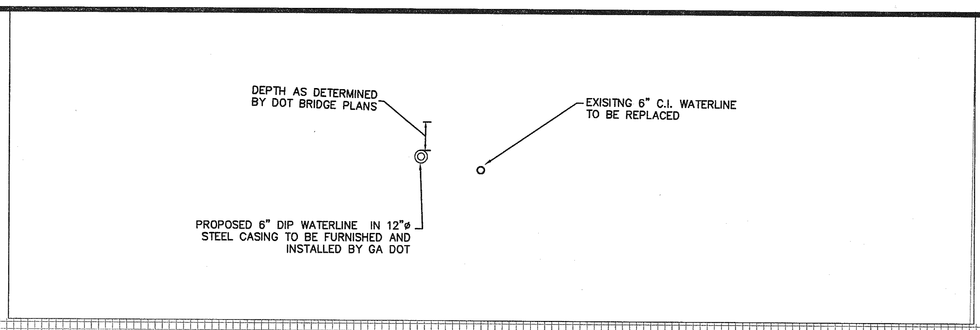

STA 104+23 STORM SEWER A-4 TO A-5

EMI ENGINEERING MANAGEMENT INCORPORATED
CIVIL AND ENVIRONMENTAL ENGINEERS
303 SWANSON DRIVE
LAWRENCEVILLE, GEORGIA 30043
PHONE: (770) 962-1387 FAX: (770) 962-8010

REVISION

DATE	NO.	DESCRIPTION
12/14/07	A	SUBMIT TO DOT FOR REVIEW
01/07/08	B	RESUBMIT TO DOT FOR REVIEW
01/21/08	C	REVISED AS PER DOT REVISIONS
02/11/08	D	RESUBMIT TO DOT FOR REVIEW
03/13/12	E	RESUBMIT TO DOT FOR REVIEW
07/27/12	F	REVISED PROPOSED WATERLINE AND VALVES

GEORGIA REGISTERED PROFESSIONAL ENGINEER No. 27023 7-27-12 RUSSELL C. BRINK JR.

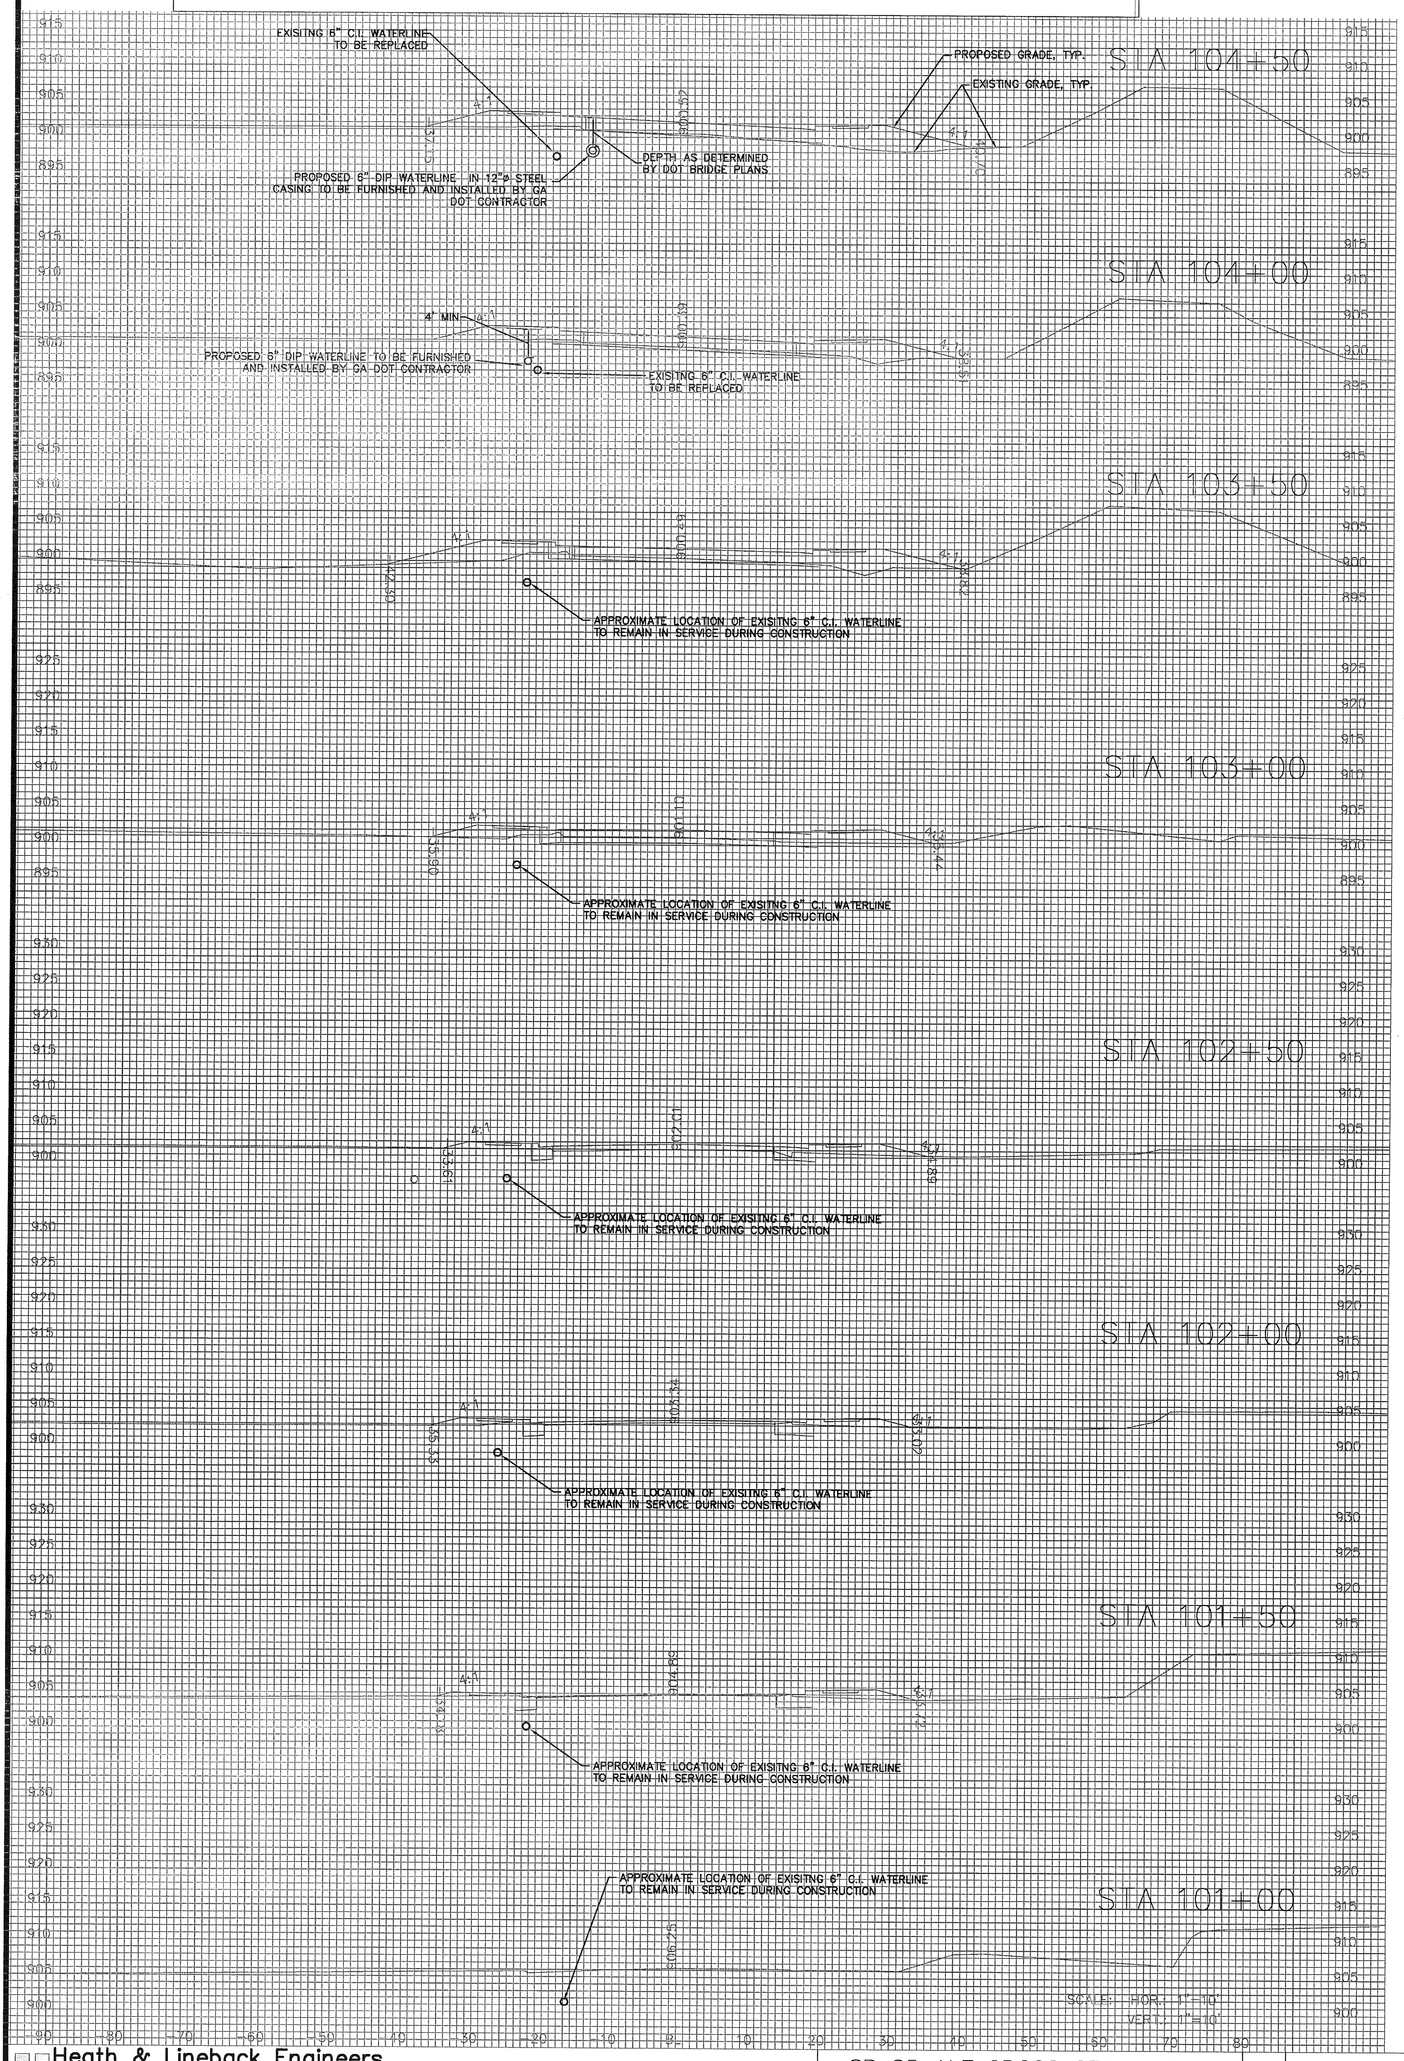

NOTE: CROSS-SECTIONS PROVIDED BY GA DOT, DESIGN DRAWINGS PROVIDED BY HEATH AND LINEBACK, INC.

Rev. 7-24-12

Heath & Lineback Engineers
INCORPORATED
2390 CANTON ROAD, BUILDING 200
MARIETTA, GEORGIA 30066-5393

SR 85 ALT CROSS SECTIONS	STATE	PROJECT NUMBER	SHEET NO.	TOTAL SHEETS
STA 101+50 – 104+50	GA.	BRST-074-1(51)	51	119