STATE	PROJECT NUMBER	SHEET NO.	TOTAL SHEETS
GA	BRST-081-1(19)	2	7

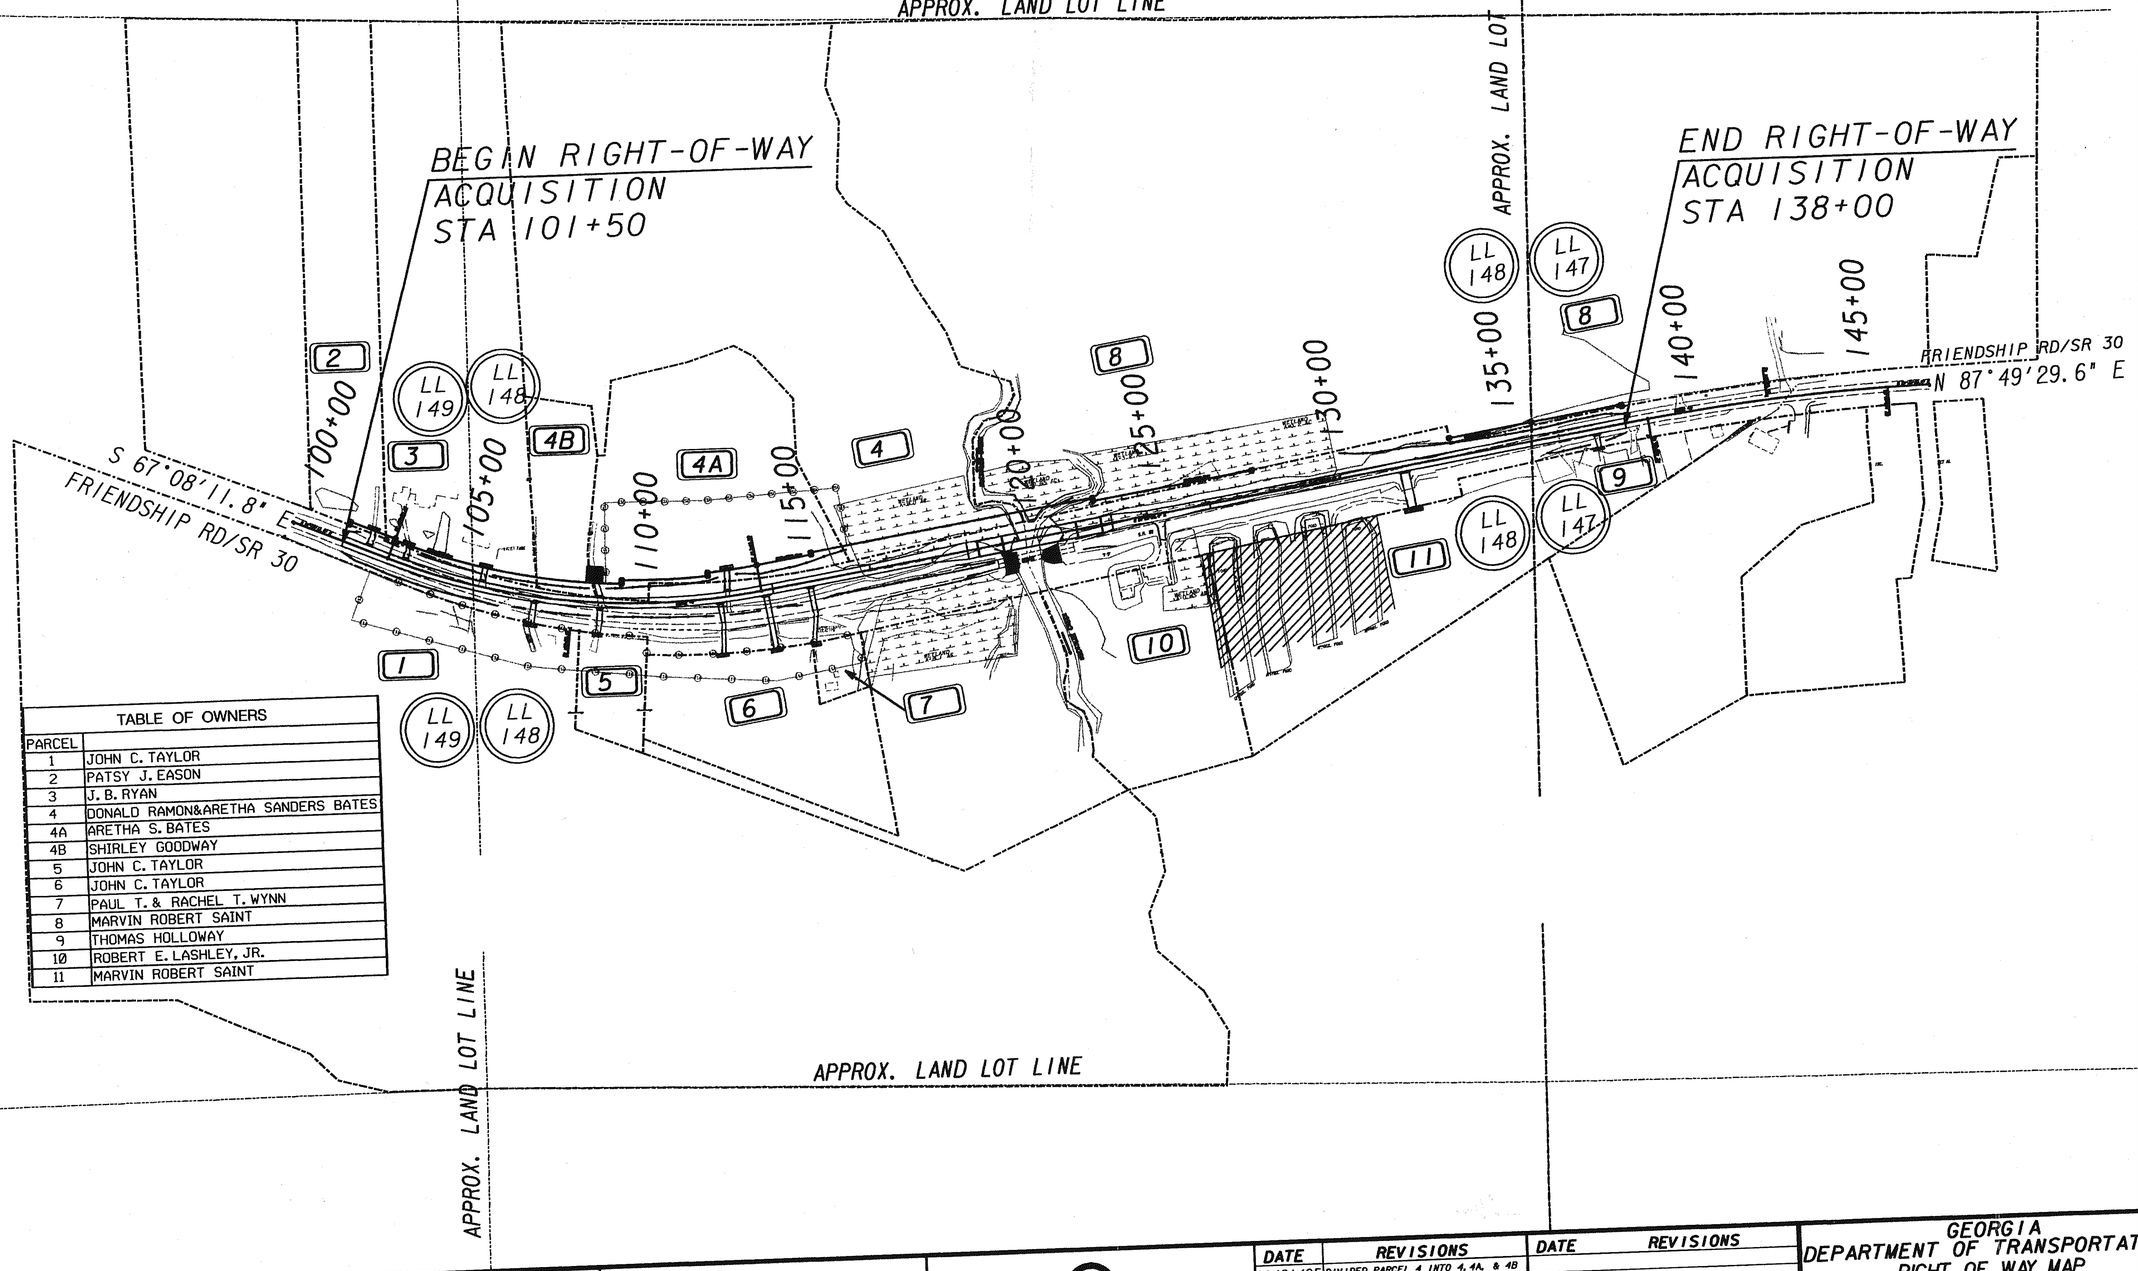

TABLE OF OWNERS

PARCEL	
1	JOHN C. TAYLOR
2	PATSY J. EASON
3	J. B. RYAN
4	DONALD RAMON&ARETHA SANDERS BATES
4A	ARETHA S. BATES
4B	SHIRLEY GOODWAY
5	JOHN C. TAYLOR
6	JOHN C. TAYLOR
7	PAUL T. & RACHEL T. WYNN
8	MARVIN ROBERT SAINT
9	THOMAS HOLLOWAY
10	ROBERT E. LASHLEY, JR.
11	MARVIN ROBERT SAINT

PROPERTY AND EXISTING R/W LINE
REQUIRED R/W LINE
CONSTRUCTION LIMITS
EASEMENT FOR CONSTR & MAINTENANCE OF SLOPES
EASEMENT FOR CONSTR OF SLOPES
EASEMENT FOR CONSTR OF DRIVES

BEGIN LIMIT OF ACCESS.....BLA
END LIMIT OF ACCESS.....ELA
LIMIT OF ACCESS
REQ'D R/W AND LIMIT OF ACCESS

GRAPHIC SCALE: 1"=50'
400 0 400 800 1600

EARTH TECH
1455 OLD ALABAMA ROAD, SUITE 170
ROSWELL, GEORGIA 30076
(770) 990-1400

DATE	REVISIONS
11/21/05	DIVIDED PARCEL 4 INTO 4, 4A, & 4B
11/21/05	REMOVE FENCE & EASEMENT FROM PARCEL 9.
11/21/05	ADDED EASEMENTS AROUND PONDS FOR PARCELS 9 & 10.
01/18/06	SPLIT PARCEL 9
01/18/06	ADDED ADDT'L EASEMENTS AROUND PONDS FOR PARCELS 9 & 11.

DATE	REVISIONS

GEORGIA
DEPARTMENT OF TRANSPORTATION
RIGHT OF WAY MAP

PROJECT: BRIDGE REPLACEMENT ON SR 30 OVER MUCKALEE CREEK WEST OF AMERICUS
COUNTY: SUMTER
DATE: 09/14/2005 GMD N/A
DRAWING NO. 57-01

L:\WORK\PROJECTS\42011\CADD\023\DGN\PLAN\333196RWMAP1.DGN
25-JAN-2006 15:43