STATE	PROJECT NUMBER	SHEET NO.	TOTAL SHEETS
GA.	STP-001-3(34)	15	100

REVISION DATES

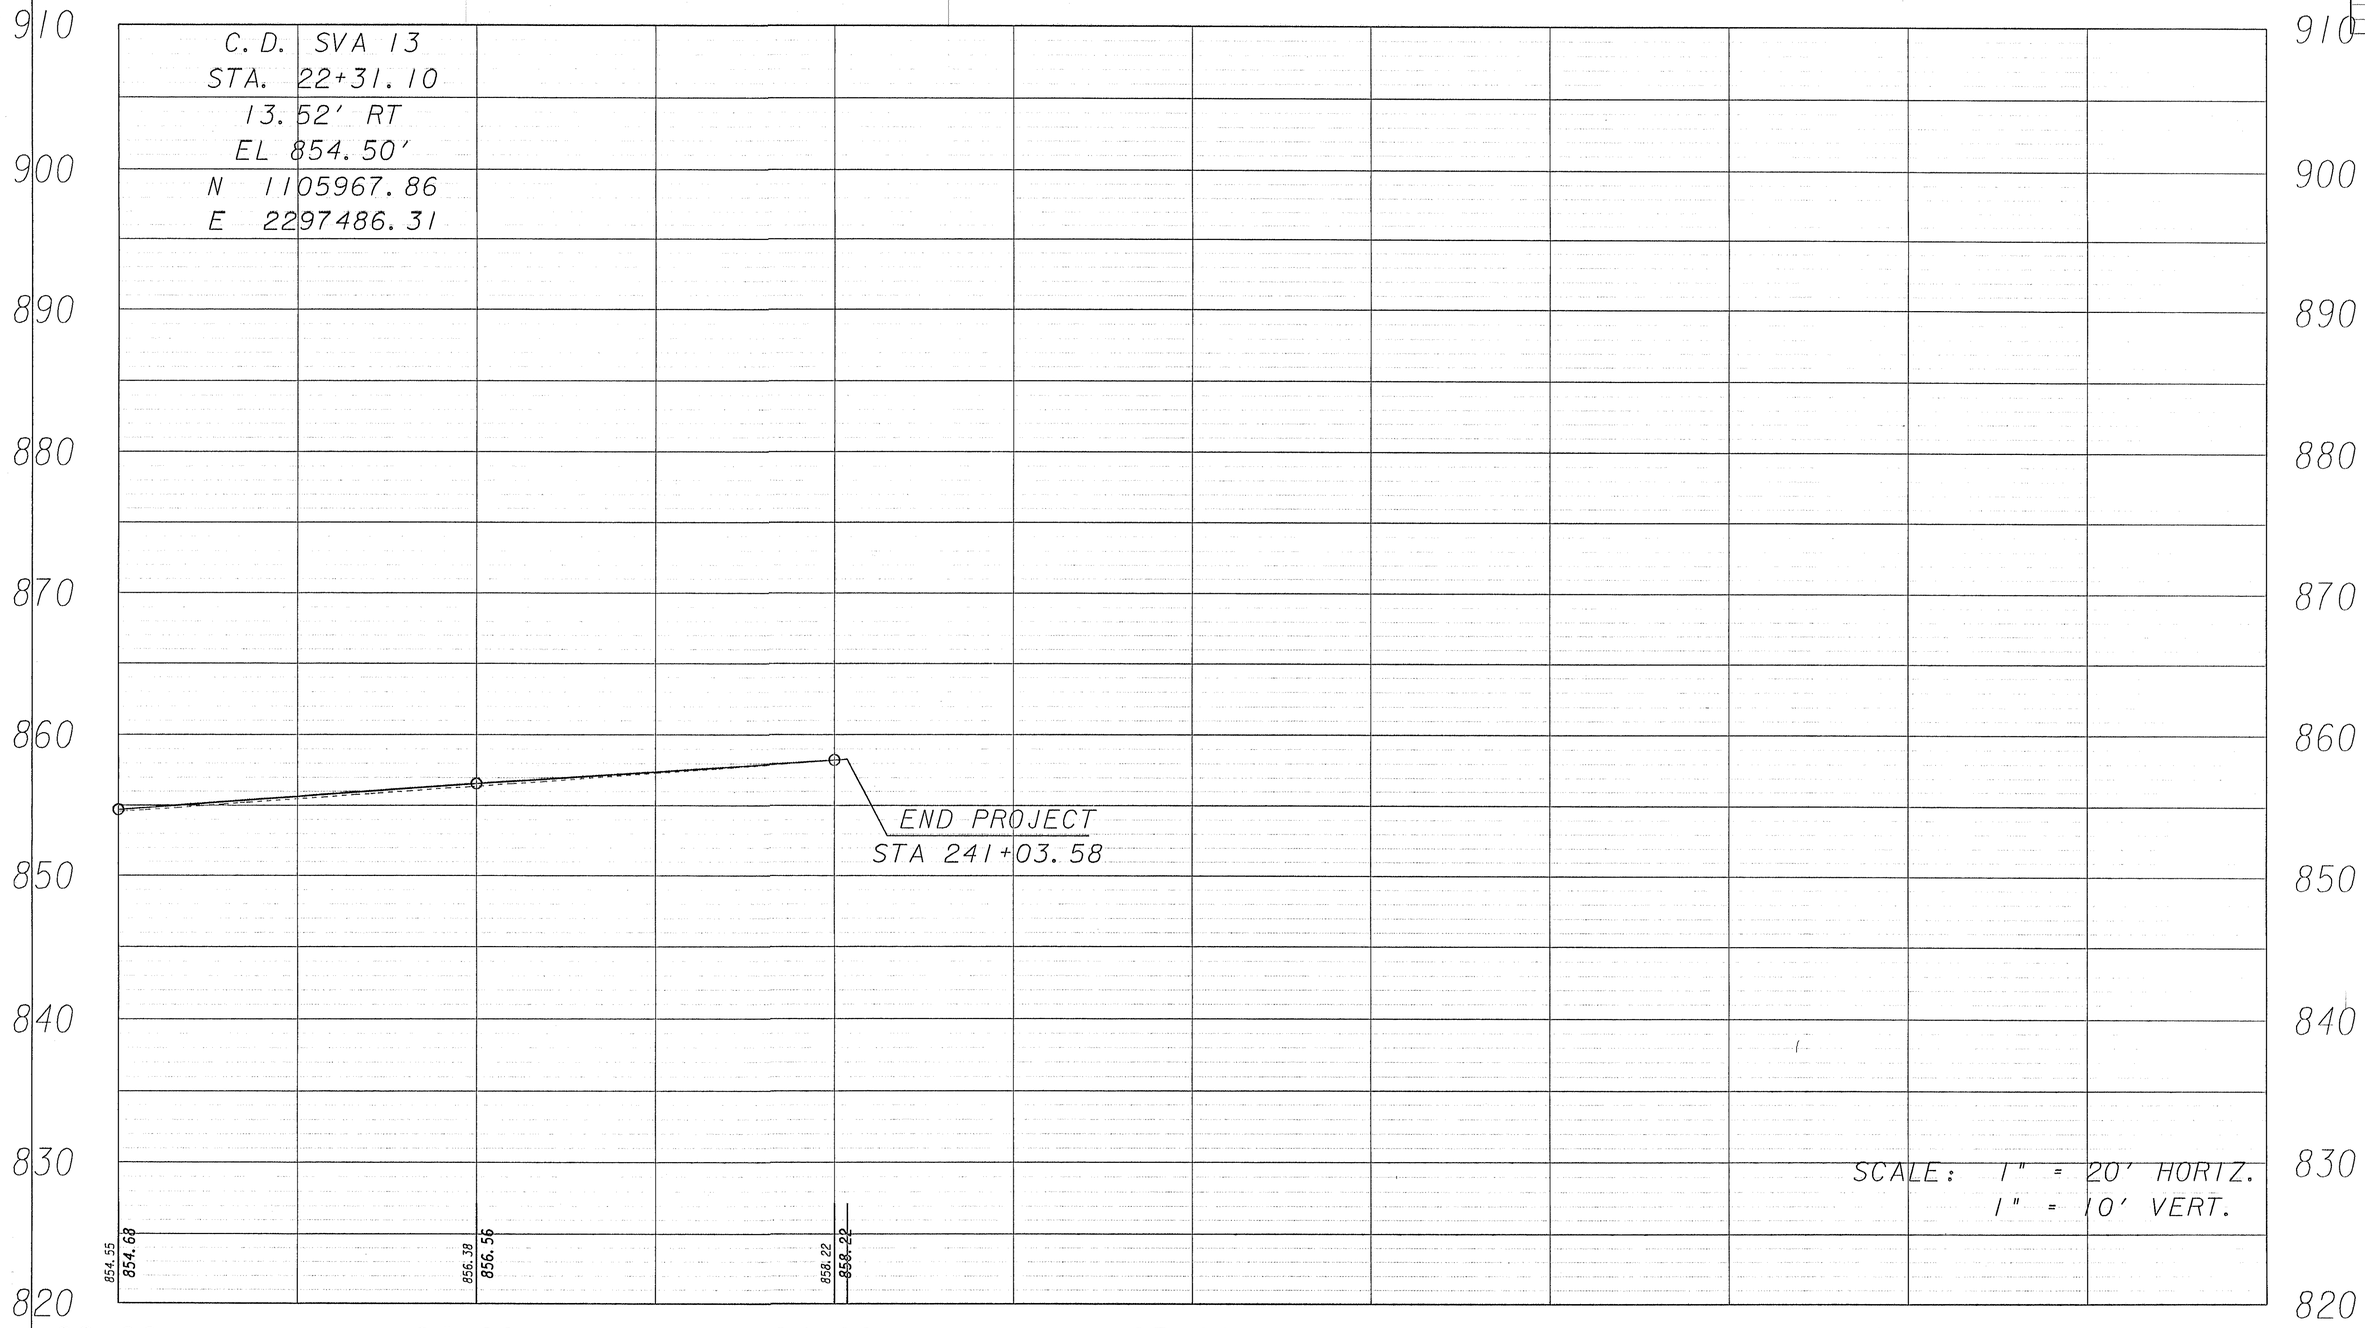

SHEET 3 OF 3

STATE OF GEORGIA
DEPARTMENT OF TRANSPORTATION
OFFICE OF DESIGN

FINISHED GRADE PROFILE S.R. 36/ THOMASTON ST.

DRAWING No.

13-Aug-2003 12:03:43
c:\work\333220\rddgn\sr36finprof_20_scale.dgn ON= 1-63
C:\Work\333220\RDDGN\sr36finprof_20_scale3.prf

Wed Aug 13 12:03:39 2003 \\CDOT_TM_SV20\OCF\8830mular.qcf swalerskile C:\Work\333220\RDDGN\sr36finprof_20_scale3.prf

6/4/2008 1:58:15 PM \\GDOT-DSN1\GOPLOT\QCF\Road_Design_Tiff-18x12_to_Tiff-36x24.qcf osanford Y:\333220-\Construction\333220_0015.tif GO-RD14