STATE	PROJECT NUMBER	SHEET NO.	TOTAL SHEETS
GA.	STP-001-3(34)	89	100

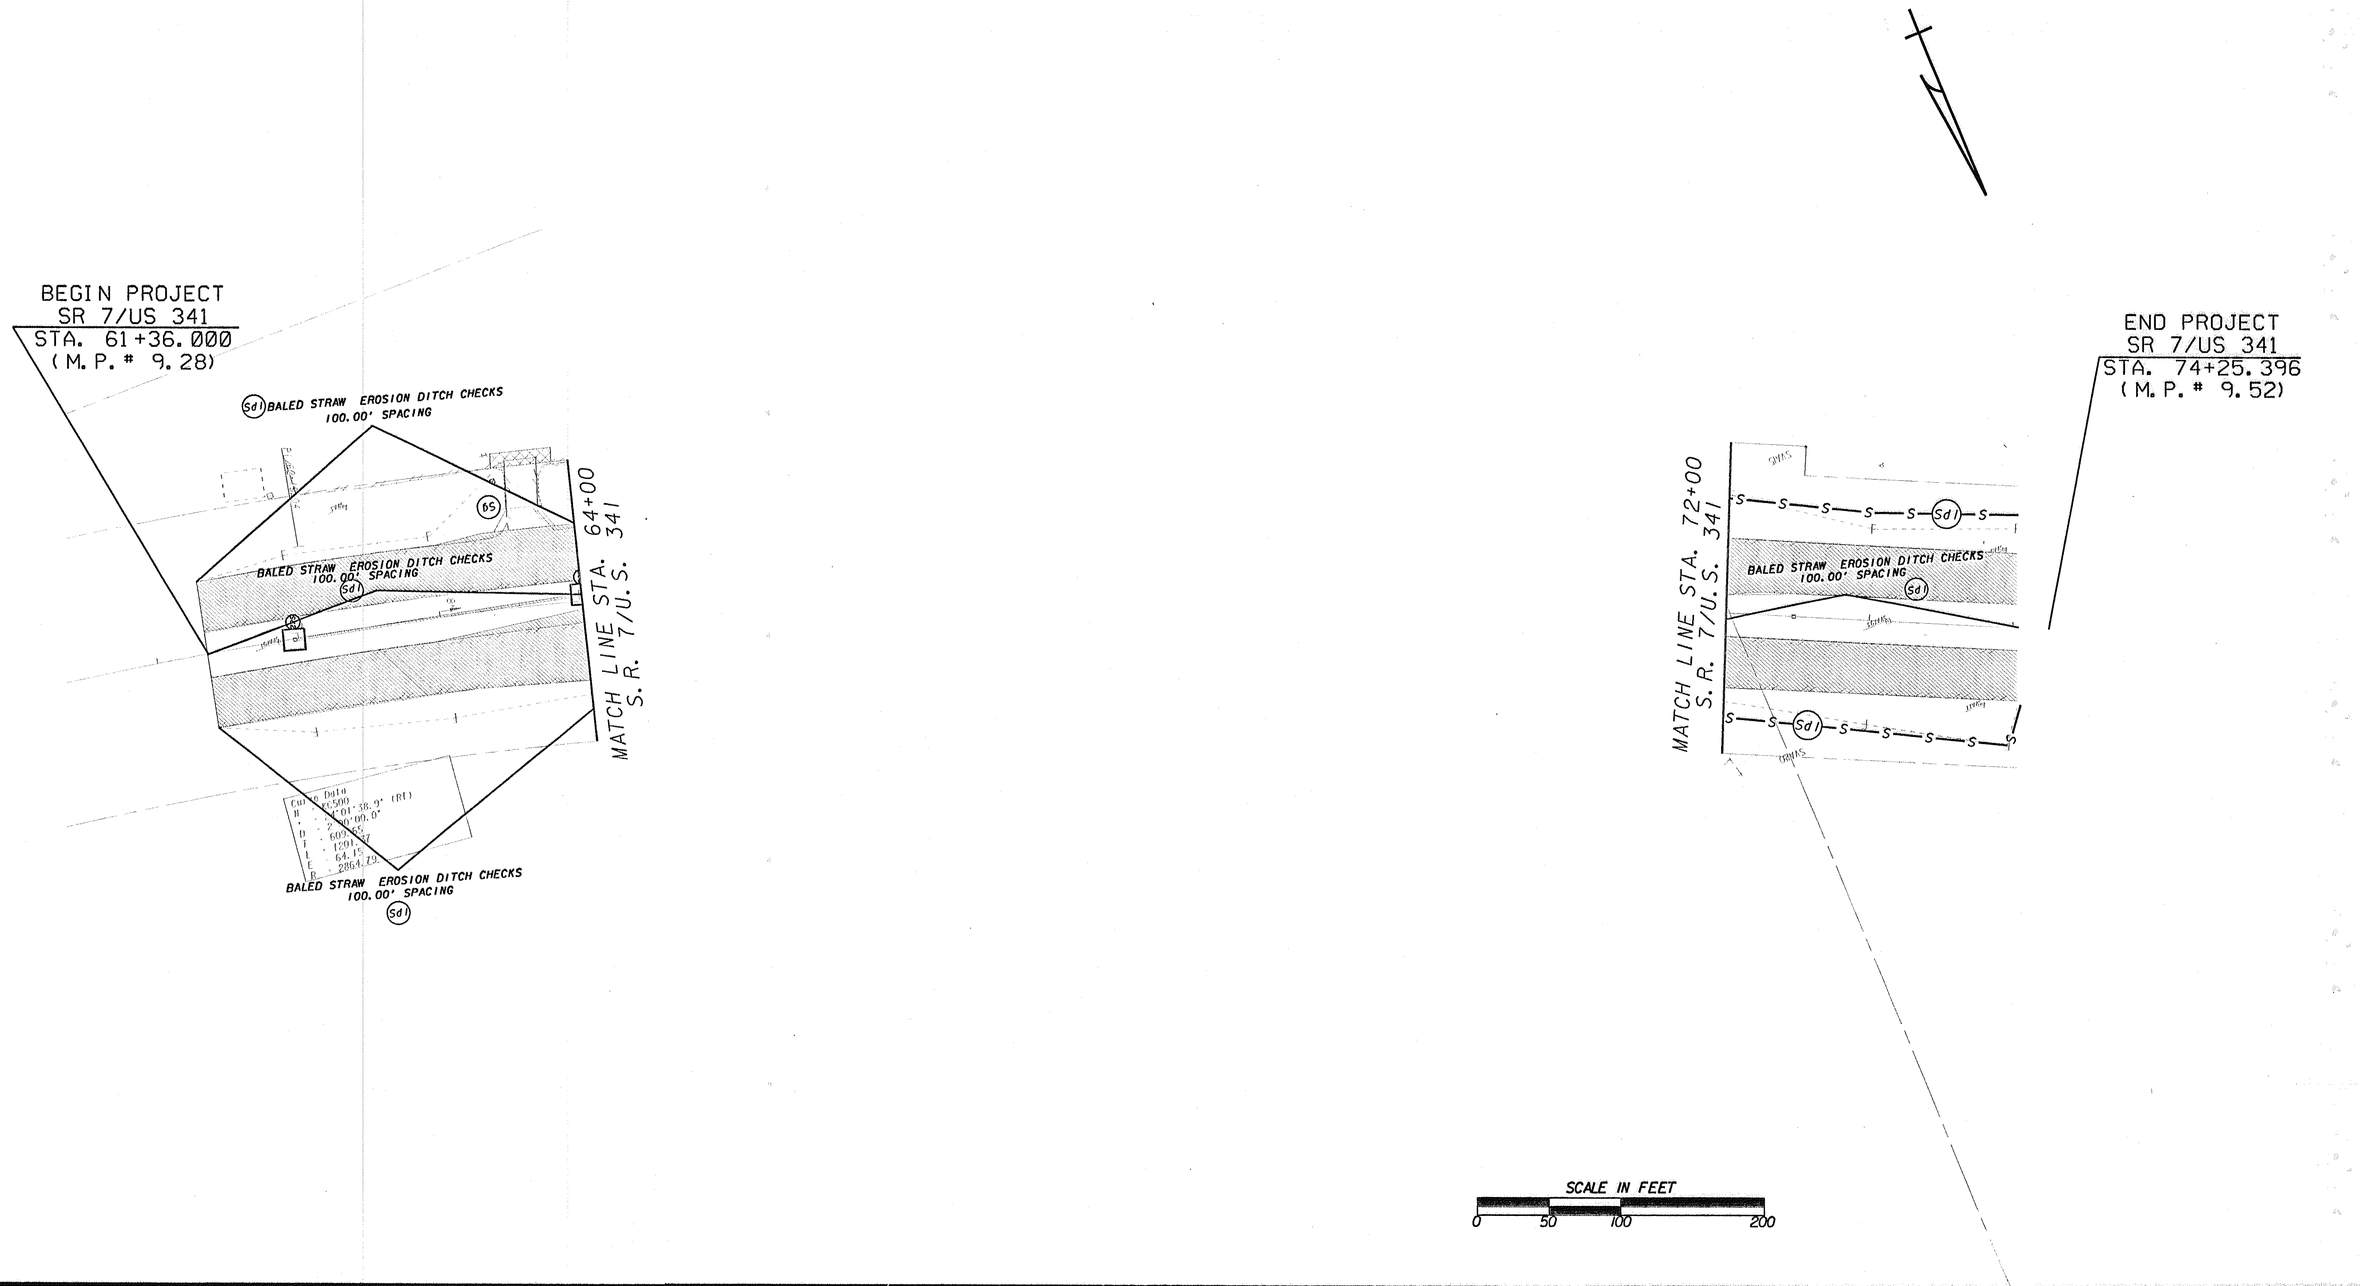

DATE	REVISIONS	DATE	REVISIONS

GEORGIA
DEPARTMENT OF TRANSPORTATION
EROSION CONTROL PLAN

SHOWDATETIME$$$$$$
DGN$SPECIFICATION$$$$$$$$$$$$$$$$$$$$$$$

PLNCON

Wed Aug 13 14:51:10 2003 \\GDOT_TM_SV20\QCF\8830mylar.qcf swiderskije C:\Work\333220\RDDGN\erosionplan2.prf

6/4/2008 1:53:03 PM \\GDOT-DSN1\GOPLOT\QCF\Road_Design_Tiff-18x12_to_Tiff-36x24.qcf asanford Y:\333220-\Construction\333220_0089.tif GO-RD14