STATE	PROJECT NUMBER	SHEET NO.	TOTAL SHEETS
GA.	BHSLB-0656-00(002)	39	169

REVISION DATES

VOID

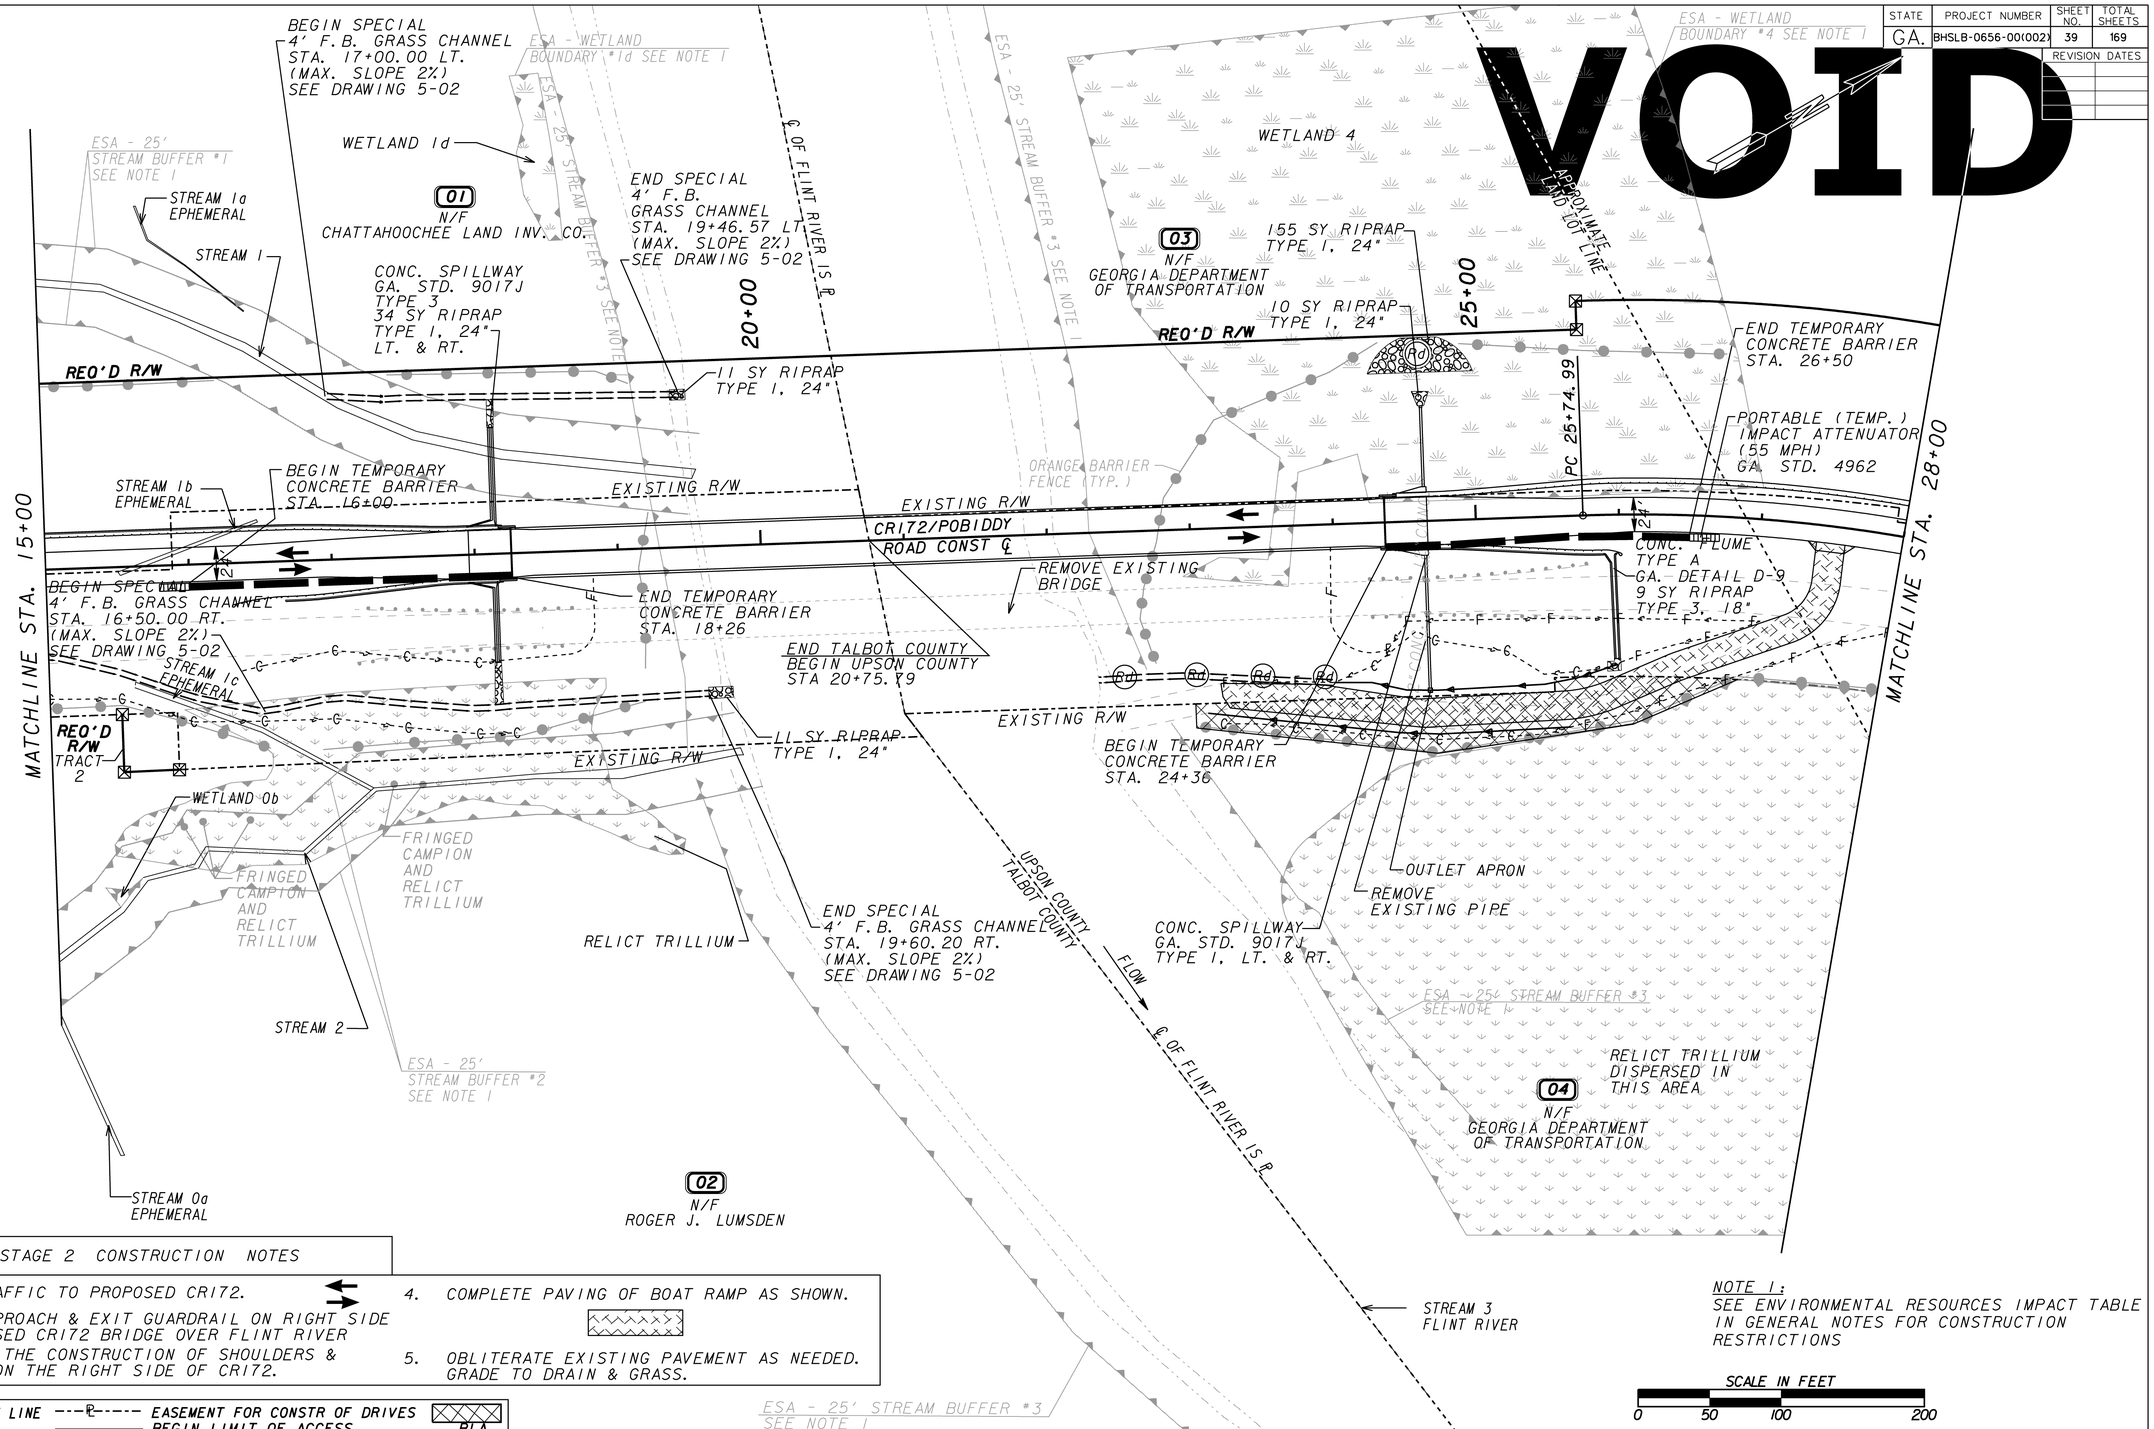

NOTE 1:
SEE ENVIRONMENTAL RESOURCES IMPACT TABLE IN GENERAL NOTES FOR CONSTRUCTION RESTRICTIONS

STAGE 2 CONSTRUCTION NOTES

1. SHIFT TRAFFIC TO PROPOSED CR172.
2. PLACE APPROACH & EXIT GUARDRAIL ON RIGHT SIDE OF PROPOSED CR172 BRIDGE OVER FLINT RIVER
3. COMPLETE THE CONSTRUCTION OF SHOULDERS & SLOPES ON THE RIGHT SIDE OF CR172.
4. COMPLETE PAVING OF BOAT RAMP AS SHOWN.
5. OBLITERATE EXISTING PAVEMENT AS NEEDED. GRADE TO DRAIN & GRASS.

PROPERTY AND EXISTING R/W LINE
REQUIRED R/W LINE
CONSTRUCTION LIMITS
EASEMENT FOR CONSTR & MAINTENANCE OF SLOPES
EASEMENT FOR CONSTR OF SLOPES
EASEMENT FOR CONSTR OF DRIVES
BEGIN LIMIT OF ACCESS.....BLA
END LIMIT OF ACCESS.....ELA
LIMIT OF ACCESS
REOD R/W AND LIMIT OF ACCESS

PARSONS
3577 PARKWAY LANE, SUITE 100
NORCROSS, GA 30092

STATE OF GEORGIA
DEPARTMENT OF TRANSPORTATION
OFFICE OF PROGRAM DELIVERY

C.R. 172 POBIDDY ROAD OVER FLINT RIVER
STAGE 2 CONSTRUCTION PLANS
STA. 15+00 TO STA. 28+00

DRAWING No. 19-19