STATE	PROJECT NUMBER	SHEET NO.	TOTAL SHEETS
GA.	BHSLB-0656-00(002)	55	169

REVISION DATES

STRUCTURE NUMBER	DRAINAGE AREA (sq. mi.)	STATION	SIZE	RECEIVING WATERS	$Q_{25\text{-BEFORE}}$	$Q_{100\text{-BEFORE}}$	$Q_{25\text{-AFTER}}$	$Q_{100\text{-AFTER}}$	$HW_{25\text{-BEFORE}}$	$HW_{100\text{-BEFORE}}$	$HW_{25\text{-AFTER}}$	$HW_{100\text{-AFTER}}$	$V_{25\text{-BEFORE}}$	$V_{100\text{-BEFORE}}$	$V_{25\text{-AFTER}}$	$V_{100\text{-AFTER}}$	C_{BEFORE}	C_{AFTER}
1	1410	20+75.79	REQ'D 610'x32' REINF. CONC. BRIDGE	FLINT RIVER	46,298 CFS	62,271 CFS	46,298 CFS	62,271 CFS	418.58	421.47	418.58	421.45	6.66FPS	7.56FPS	6.66FPS	7.55FPS	.3	.3

VOID

NOTE 1:
SEE ENVIRONMENTAL RESOURCES IMPACT TABLE IN GENERAL NOTES FOR CONSTRUCTION RESTRICTIONS

NOTE 2:
THE ESTIMATED FINAL COEFFICIENT OF RUN-OFF FOR THE PROJECT IS BETWEEN .3 AND .95

DRAINAGE AREA (EXCLUDING RIVER)	56.22 ACRES
DISTURBED AREA	16.36 ACRES
PROJECT SIZE	18.68 ACRES

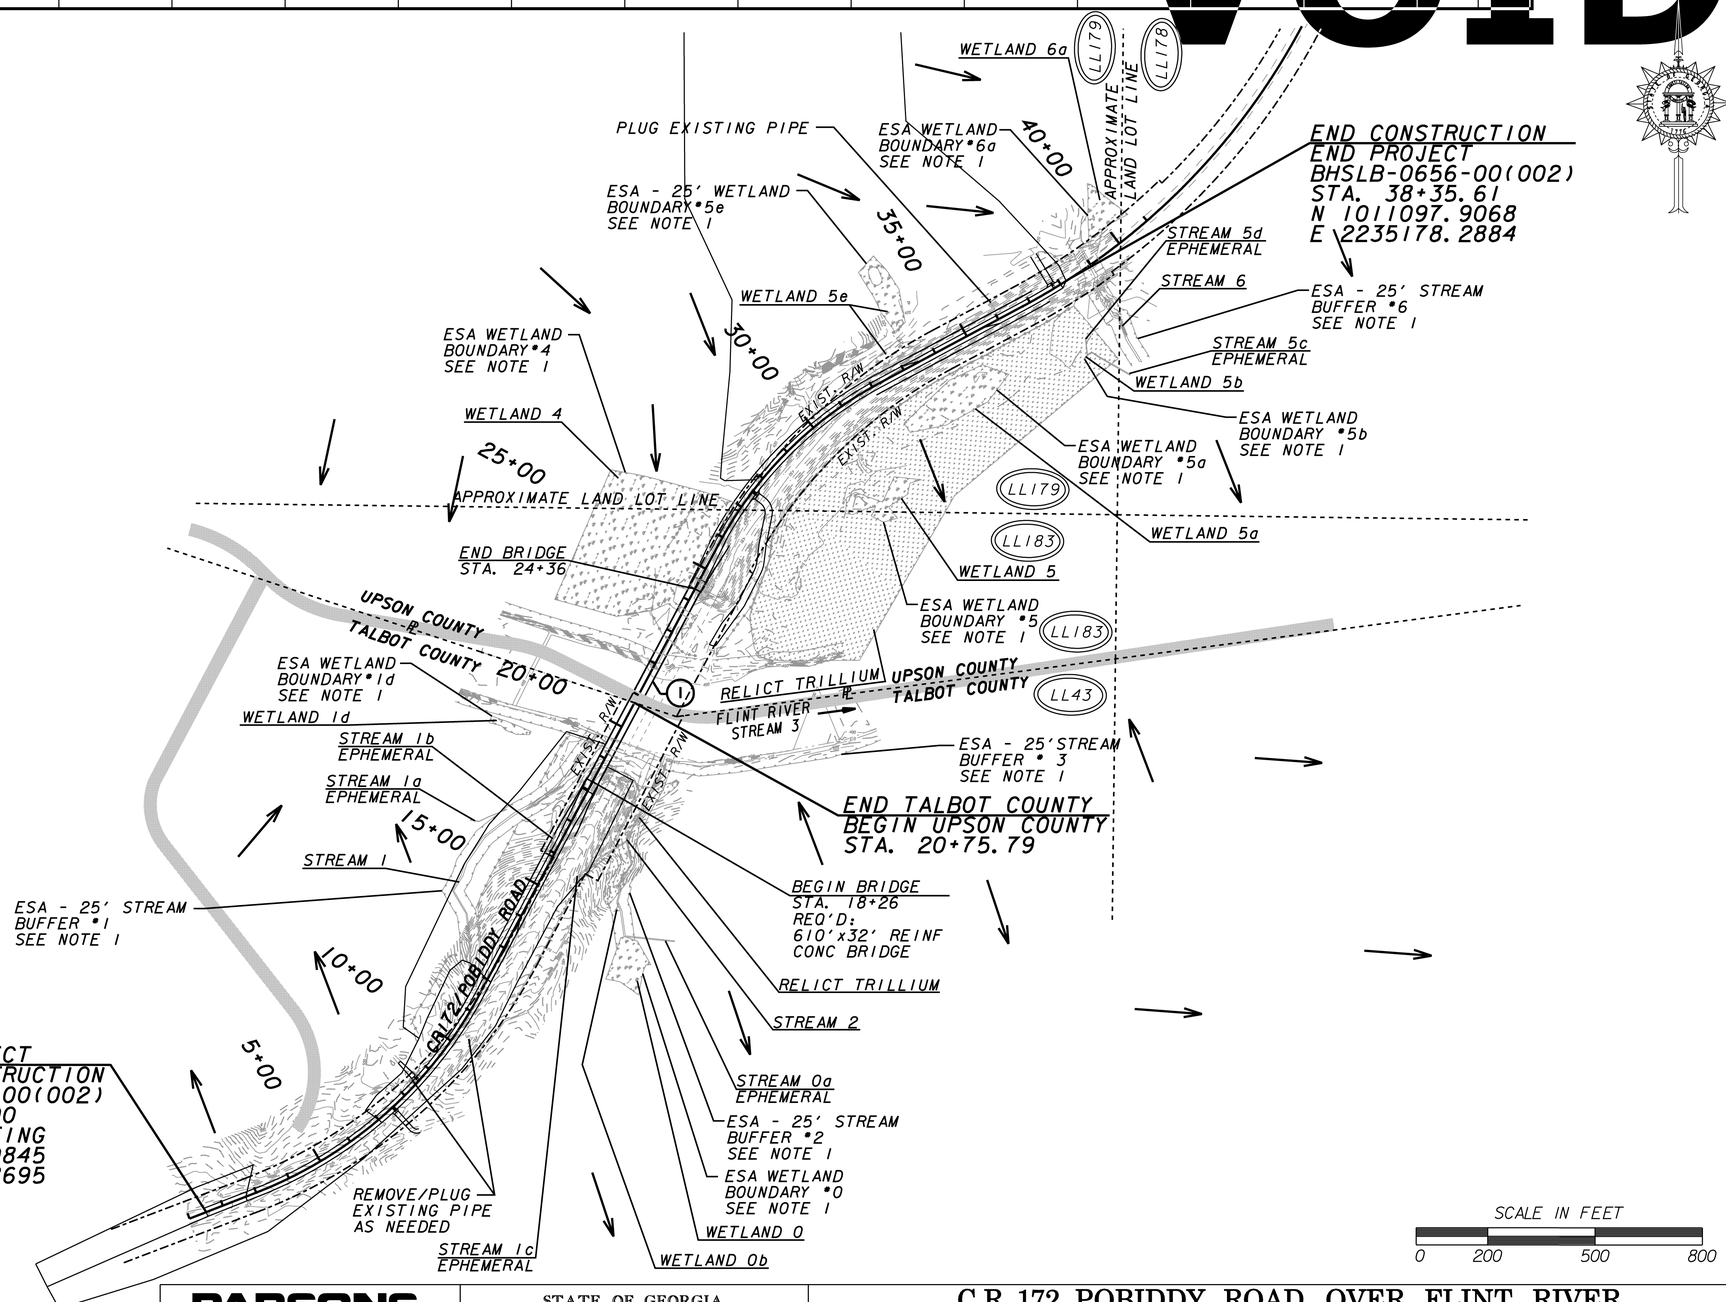

PARSONS
3577 PARKWAY LANE, SUITE 100
NORCROSS, GA 30092

STATE OF GEORGIA
DEPARTMENT OF TRANSPORTATION
OFFICE OF PROGRAM DELIVERY

C.R. 172 POBIDDY ROAD OVER FLINT RIVER DRAINAGE AREA MAP

DRAWING No. 21-01