STATE	PROJECT NUMBER	SHEET NO.	TOTAL SHEETS
GA.	BHSLB-0656-00(002)	147	169

REVISION DATES	

NOTE 1:
SEE ENVIRONMENTAL RESOURCES IMPACT TABLE IN GENERAL NOTES FOR CONSTRUCTION RESTRICTIONS

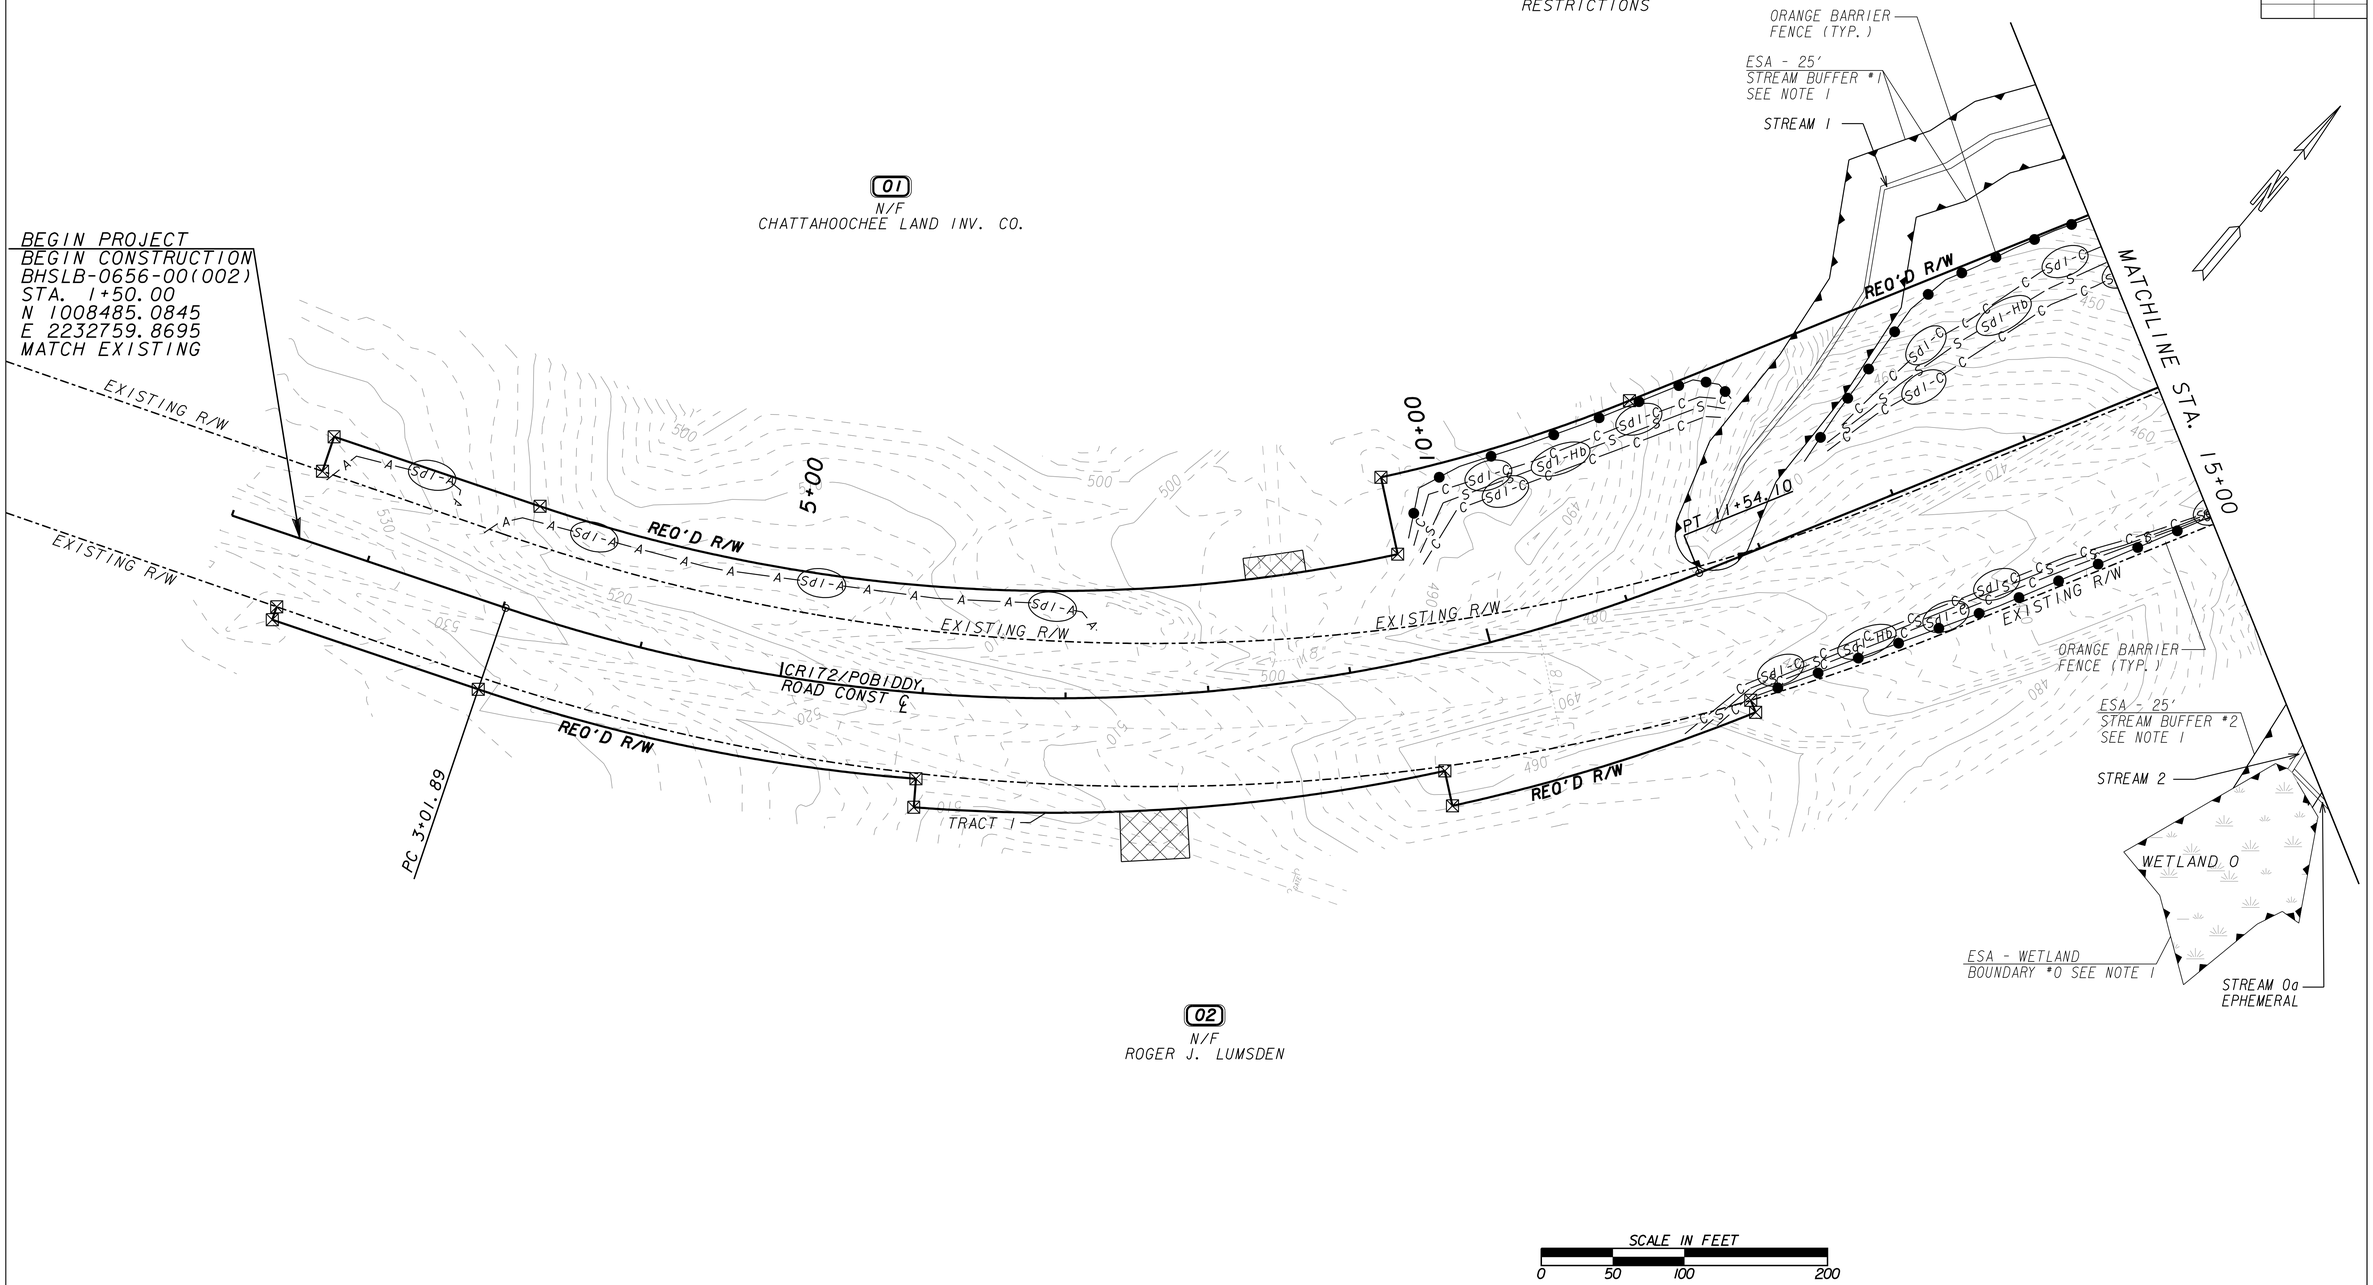

PROPERTY AND EXISTING R/W LINE		EASEMENT FOR CONSTR OF DRIVES	
REQUIRED R/W LINE		BEGIN LIMIT OF ACCESS	BLA
CONSTRUCTION LIMITS	— ℄ — F —	END LIMIT OF ACCESS	ELA
EASEMENT FOR CONSTR & MAINTENANCE OF SLOPES		LIMIT OF ACCESS	
EASEMENT FOR CONSTR OF SLOPES		REQD R/W AND LIMIT OF ACCESS	

PARSONS
3577 PARKWAY LANE, SUITE 100
NORCROSS, GA 30092

STATE OF GEORGIA
DEPARTMENT OF TRANSPORTATION
OFFICE OF PROGRAM DELIVERY

C.R. 172 POBIDDY ROAD OVER FLINT RIVER
PHASE 1A BMP LOCATION DETAILS
STA. 1+50 TO STA. 15+00

DRAWING No.
54-01