STATE	PROJECT NUMBER	SHEET NO.	TOTAL SHEETS
GA.	BHSLB-0656-00(002)	148	169

REVISION DATES

VOID

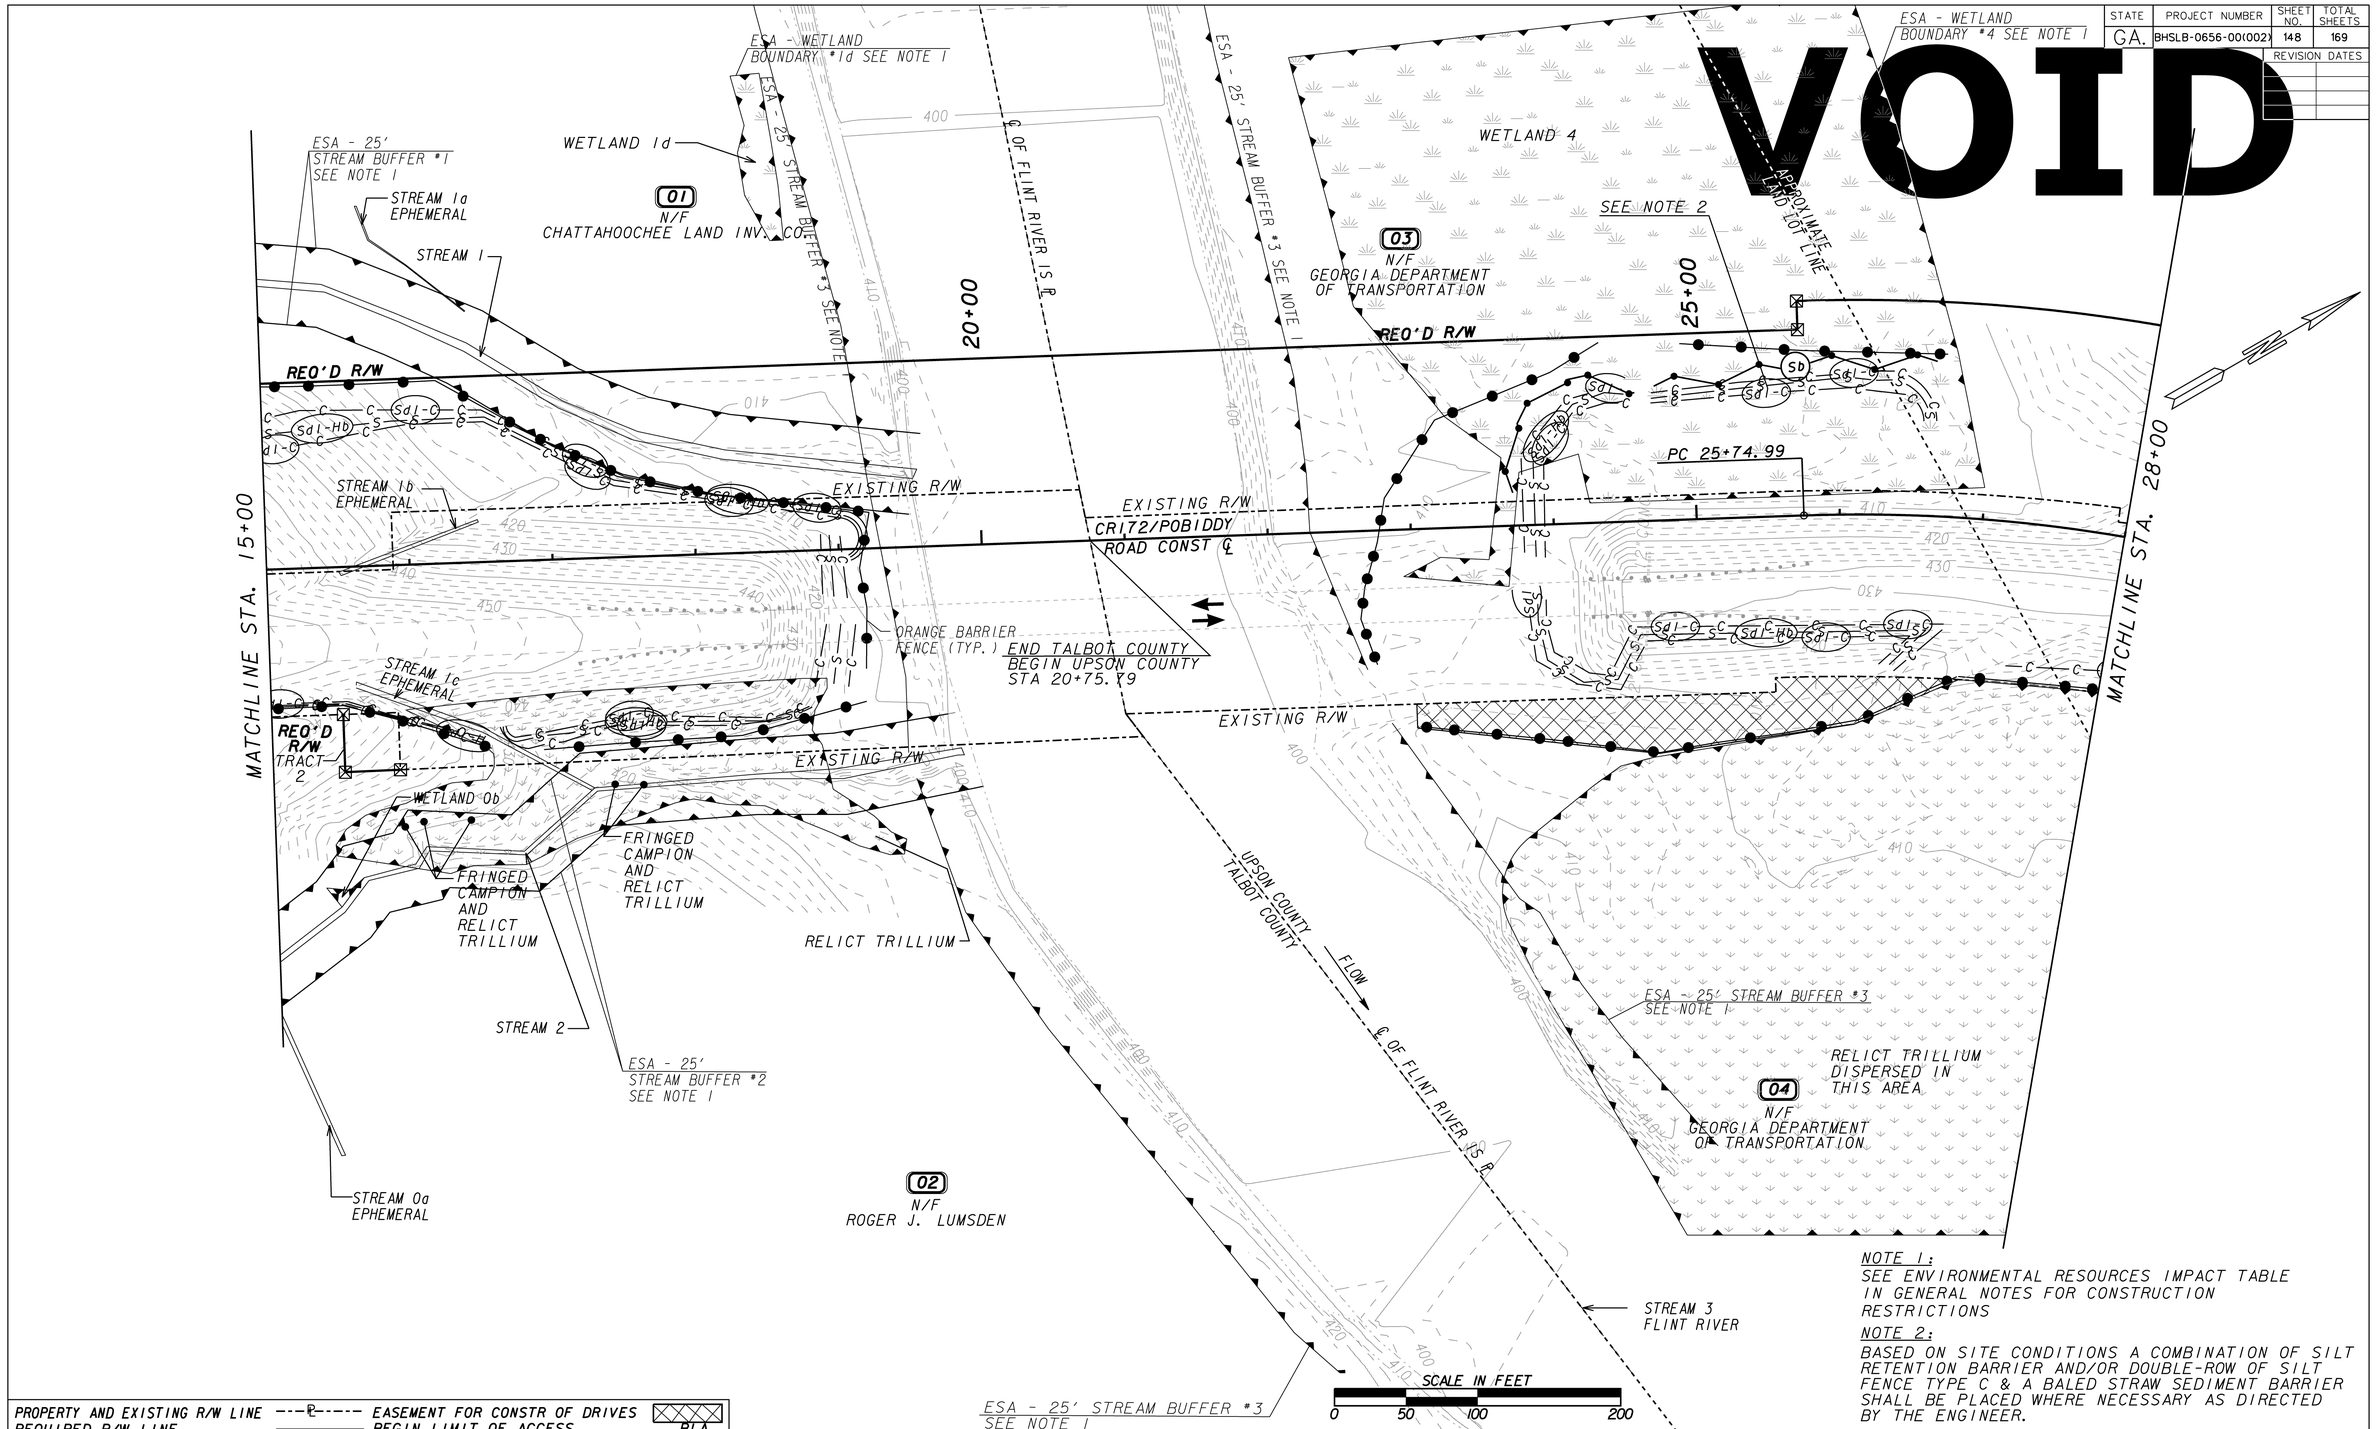

NOTE 1:
SEE ENVIRONMENTAL RESOURCES IMPACT TABLE IN GENERAL NOTES FOR CONSTRUCTION RESTRICTIONS

NOTE 2:
BASED ON SITE CONDITIONS A COMBINATION OF SILT RETENTION BARRIER AND/OR DOUBLE-ROW OF SILT FENCE TYPE C & A BALED STRAW SEDIMENT BARRIER SHALL BE PLACED WHERE NECESSARY AS DIRECTED BY THE ENGINEER.

PROPERTY AND EXISTING R/W LINE	EASEMENT FOR CONSTR OF DRIVES
REQUIRED R/W LINE	BEGIN LIMIT OF ACCESS.....BLA
CONSTRUCTION LIMITS	END LIMIT OF ACCESS.....ELA
EASEMENT FOR CONSTR & MAINTENANCE OF SLOPES	LIMIT OF ACCESS
EASEMENT FOR CONSTR OF SLOPES	REOD R/W AND LIMIT OF ACCESS

PARSONS
3577 PARKWAY LANE, SUITE 100
NORCROSS, GA 30092

STATE OF GEORGIA
DEPARTMENT OF TRANSPORTATION
OFFICE OF PROGRAM DELIVERY

C.R. 172 POBIDDY ROAD OVER FLINT RIVER
PHASE 1A BMP LOCATION DETAILS
STA. 15+00 TO STA. 28+00

DRAWING No. 54-02