STATE	PROJECT NUMBER	SHEET NO.	TOTAL SHEETS
GA.	BHSLB-0656-00(002)	157	169

REVISION DATES

VOID

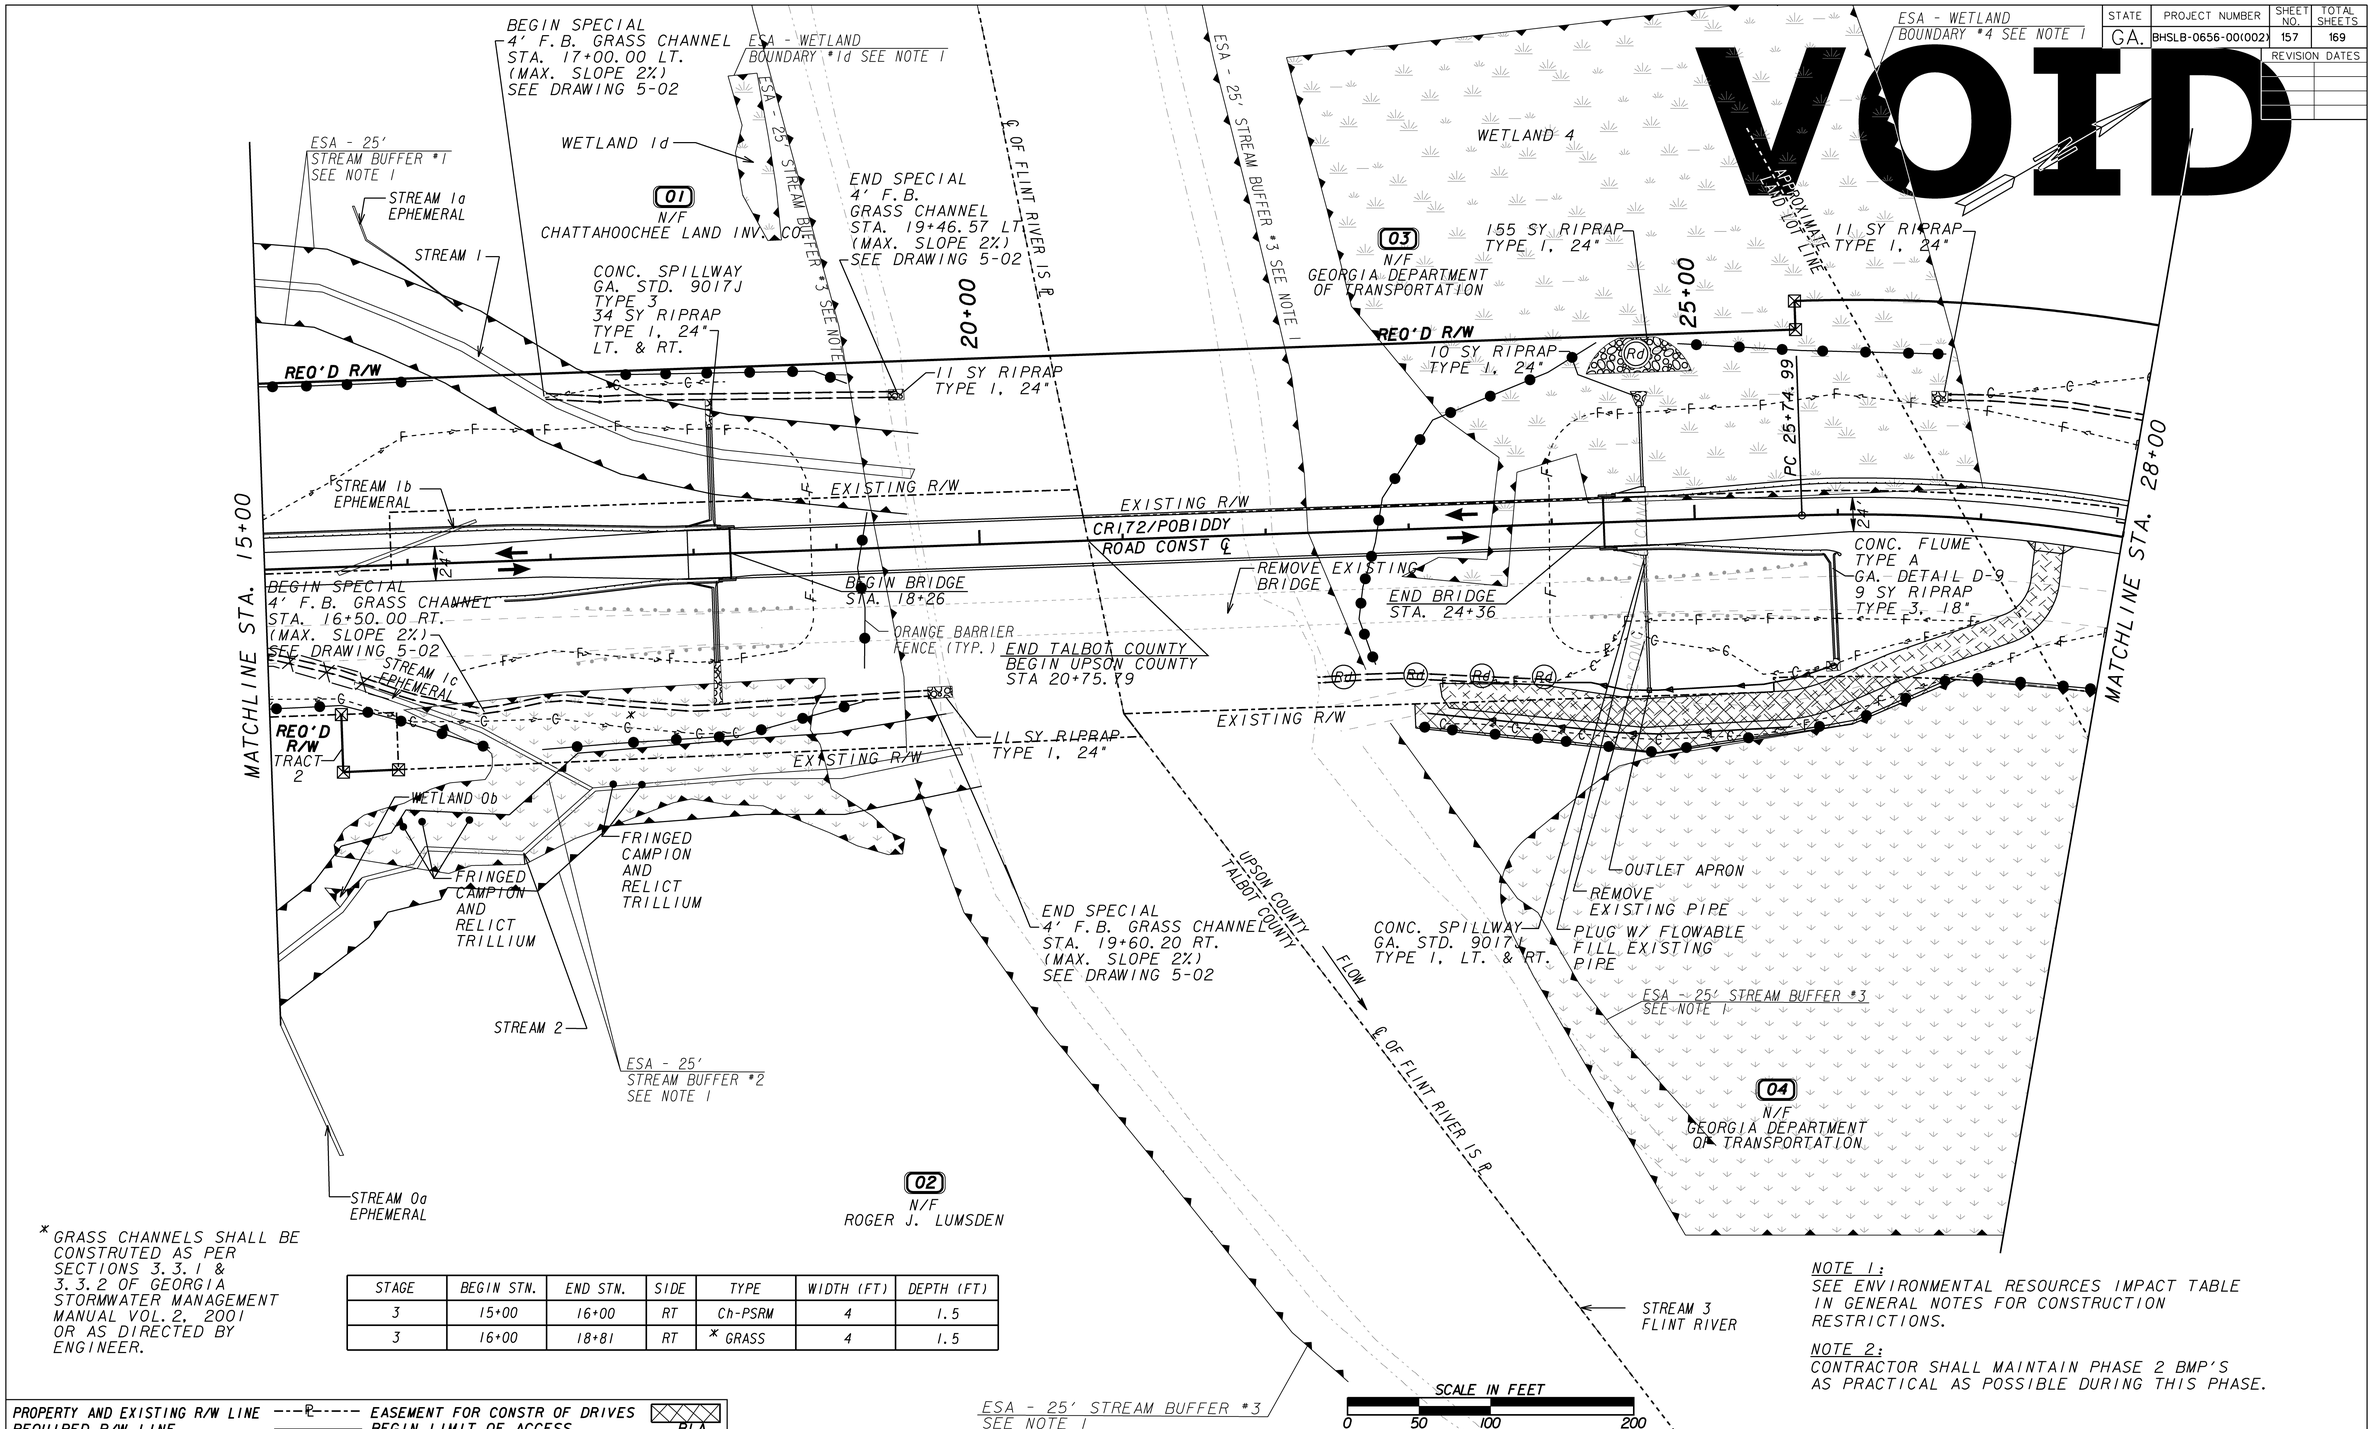

* GRASS CHANNELS SHALL BE CONSTRUTED AS PER SECTIONS 3.3.1 & 3.3.2 OF GEORGIA STORMWATER MANAGEMENT MANUAL VOL. 2, 2001 OR AS DIRECTED BY ENGINEER.

STAGE	BEGIN STN.	END STN.	SIDE	TYPE	WIDTH (FT)	DEPTH (FT)
3	15+00	16+00	RT	Ch-PSRM	4	1.5
3	16+00	18+81	RT	* GRASS	4	1.5

NOTE 1:
SEE ENVIRONMENTAL RESOURCES IMPACT TABLE IN GENERAL NOTES FOR CONSTRUCTION RESTRICTIONS.

NOTE 2:
CONTRACTOR SHALL MAINTAIN PHASE 2 BMP'S AS PRACTICAL AS POSSIBLE DURING THIS PHASE.

PROPERTY AND EXISTING R/W LINE
REQUIRED R/W LINE
CONSTRUCTION LIMITS
EASEMENT FOR CONSTR & MAINTENANCE OF SLOPES
EASEMENT FOR CONSTR OF SLOPES
EASEMENT FOR CONSTR OF DRIVES
BEGIN LIMIT OF ACCESS.....BLA
END LIMIT OF ACCESS.....ELA
LIMIT OF ACCESS
REOD R/W AND LIMIT OF ACCESS

PARSONS
3577 PARKWAY LANE, SUITE 100
NORCROSS, GA 30092

STATE OF GEORGIA
DEPARTMENT OF TRANSPORTATION
OFFICE OF PROGRAM DELIVERY

C.R. 172 POBIDDY ROAD OVER FLINT RIVER
PHASE 3 BMP LOCATION DETAILS
STA. 15+00 TO STA. 28+00

DRAWING No. 54-11