STATE	PROJECT NUMBER	SHEET NO.	TOTAL SHEETS
GA.	BRST-2025(5)	60	124

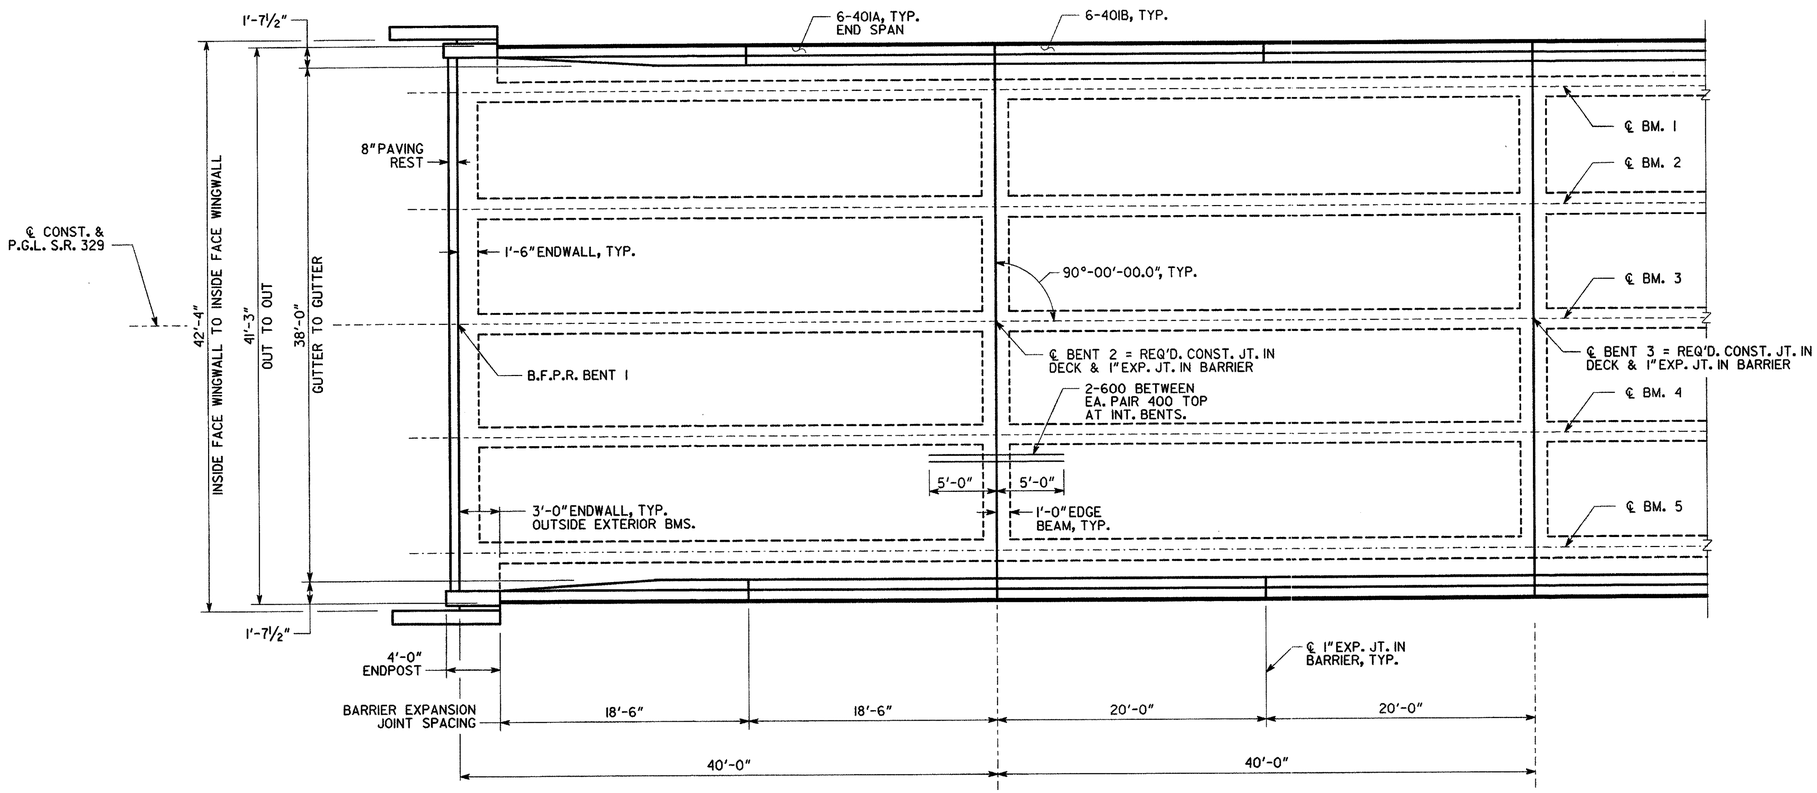

DECK PLAN
TYP. END SPAN
SCALE: 3/16" = 1'-0"
SPAN 1 SHOWN, SPAN 6 SIMILAR

DECK PLAN
TYPICAL INTERMEDIATE SPANS 2, 3, 4 & 5
SCALE: 3/16" = 1'-0"
SPAN 2 SHOWN, SPANS 3, 4, & 5 SIMILAR

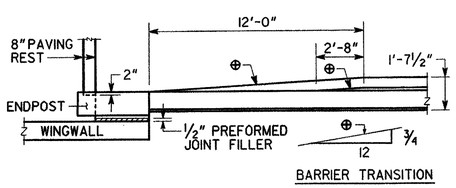

BARRIER TRANSITION DETAIL
SCALE: NONE

SUPERSTRUCTURE QUANTITIES

PAY ITEM	SPAN 1	SPAN 2	SPAN 3	SPAN 4	SPAN 5	SPAN 6	TOTAL
LUMP - CY SUPERSTR CONCRETE, CLASS AA	70.7	66.0	65.9	65.9	66.0	70.7	405.2
LUMP - LB SUPERSTR REINF STEEL	21830	21318	21318	21318	21318	20929	128031

NOTES: 1. ENDPOST CONCRETE AND REINFORCEMENT ARE INCLUDED IN SUPERSTRUCTURE QUANTITIES FOR SPANS 1 AND 6.

2. 600 BARS ARE INCLUDED IN SPANS 1-5.

BRIDGE NO. 1

Browder + LeGuizamon and Associates, Inc.
ENGINEERS
174 WEST WIEUCA ROAD
ATLANTA, GEORGIA 30342
(404) 851-9580

URS
235 PEACHTREE STREET, NORTH TOWER, SUITE 2000
ATLANTA, GEORGIA 30303
TEL: (404) 858-8800 FAX: (404) 876-7797

GEORGIA
DEPARTMENT OF TRANSPORTATION
PRECONSTRUCTION DIVISION-OFFICE OF BRIDGE DESIGN

DECK PLAN
S.R. 329 OVER HOGCRAWL CREEK
MACON COUNTY BRST-2025(5)

SCALE: AS NOTED JUNE 2006

DESIGNED P.A.L. CHECKED C.L. REVIEWED F.E.J.
DRAWN R.B.H. DESIGN GROUP E.J.C. APPROVED P.V.L.

BY | REVISIONS | DATE

BRIDGE SHEET 3 OF 10

u:\03181\bridge\03dp.dgn 03/06/2007 02:35:03 PM