DATETIME$$$	TIME$$$	PRF	P:\1528\1275\Heard\343420CP01.dgn	COUNTY	PROJECT NUMBER	SHEET NO.	TOTAL SHEETS
$USER$		$$PENTABLE$$		HEARD	BRSTO-2797-00(004)	18	214

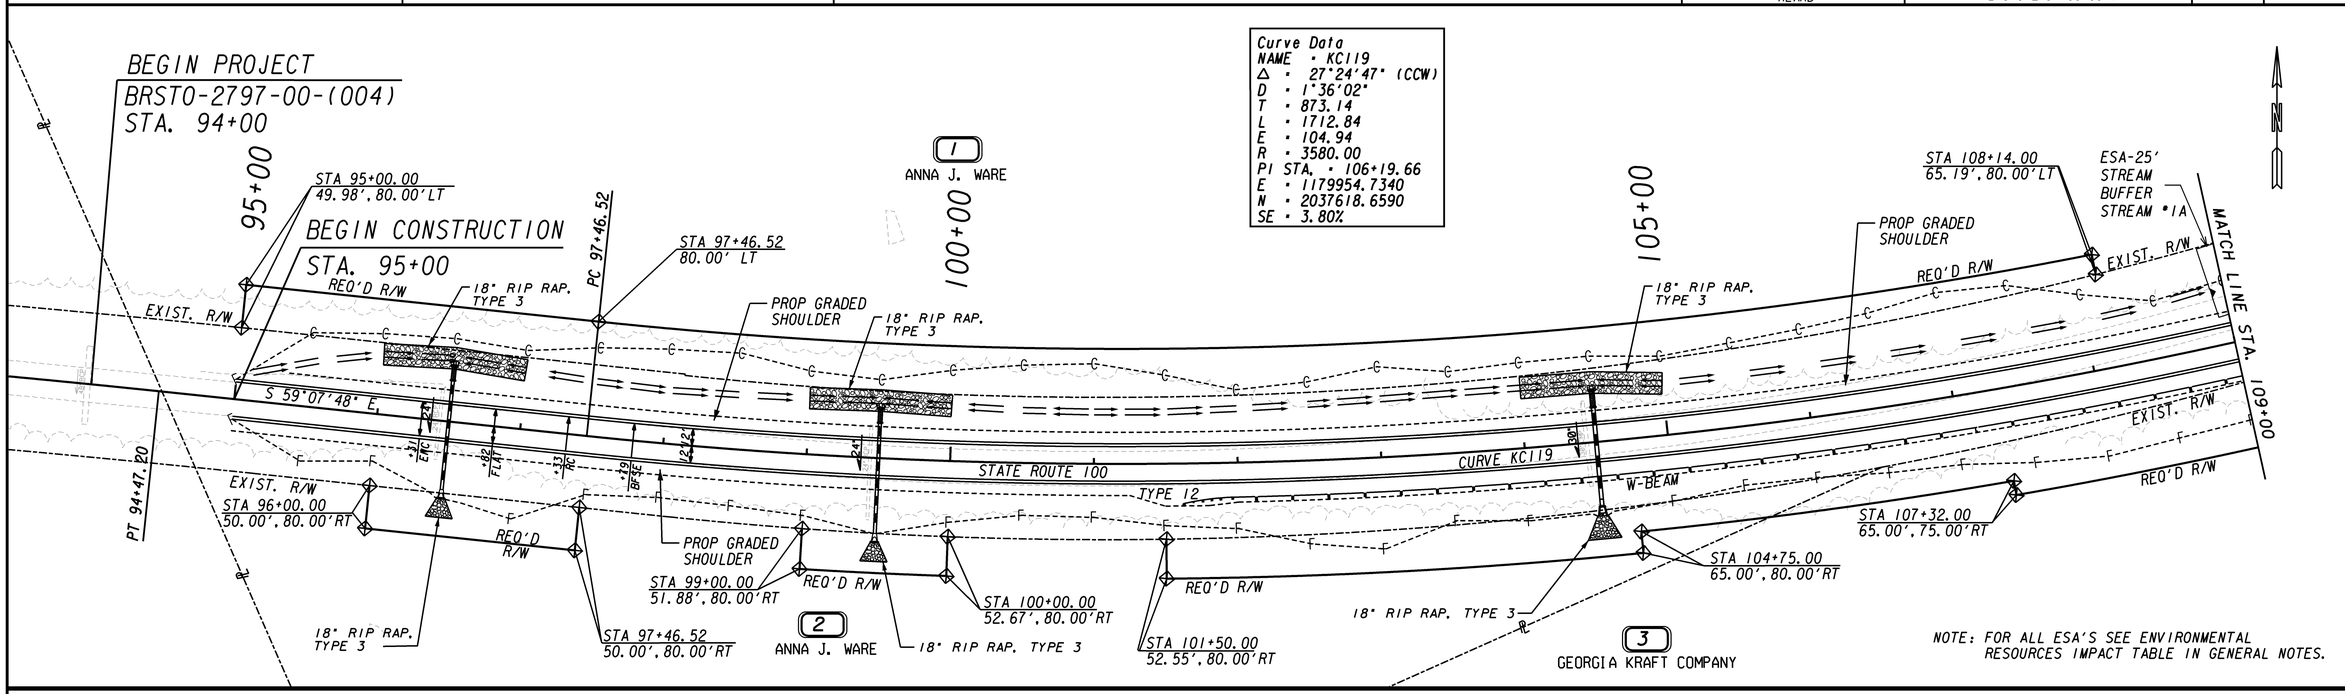

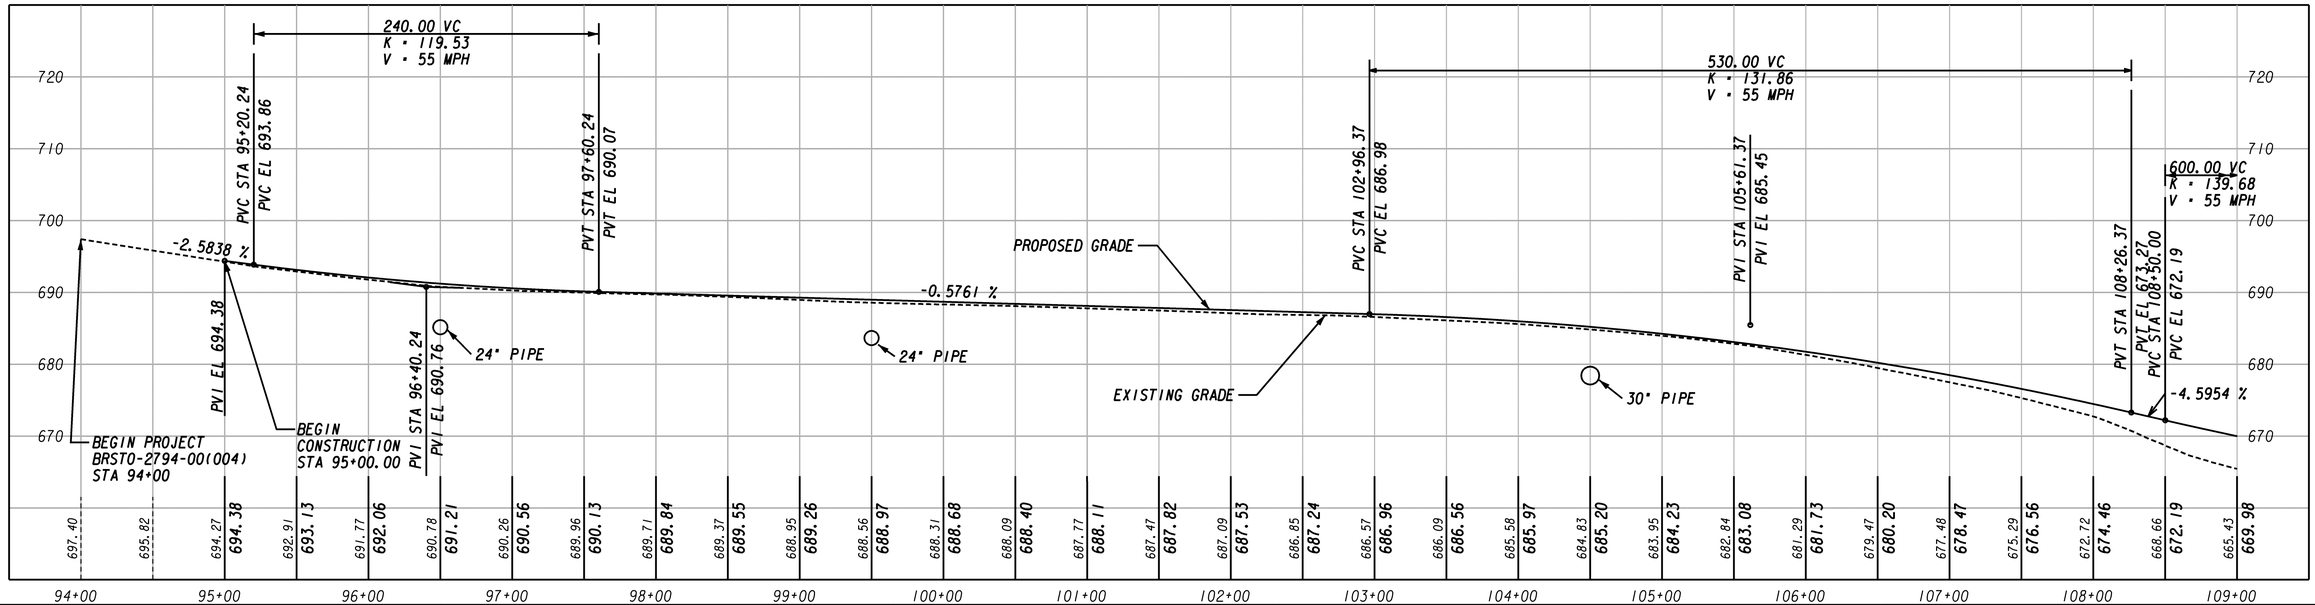

PROPERTY AND EXISTING R/W LINE ------PL------
REQUIRED R/W LINE
CONSTRUCTION LIMITS ----C-----F---
EASEMENT FOR CONSTR & MAINTENANCE OF SLOPES
EASEMENT FOR CONSTR OF SLOPES
EASEMENT FOR CONSTR OF DRIVES

PLAN: SCALE IN FEET 0 50 100 200

PROFILE: SCALE: 1"=50' HORZ. 1"=10' VERT.

URS
400 NORTHPARK TOWN CENTER
1000 ABERNATHY ROAD, N.E., SUITE 900
ATLANTA, GEORGIA 30328
TEL: (678) 808-8800 FAX: (678) 808-8400

GEORGIA
DEPARTMENT OF TRANSPORTATION

REVISION DATES

STATE OF GEORGIA
DEPARTMENT OF TRANSPORTATION
OFFICE OF PROGRAM DELIVERY

MAINLINE PLAN

SR 100 OVER CLEAR CREEK & NEW RIVER

DRAWING No. 13-001

..\1528\1275\Heard\343420CP01.dgn