DATETIME$$$	TIME$$$	PRF	P:\1528\1275\Heard\343420CP03.dgn	COUNTY	PROJECT NUMBER	SHEET NO.	TOTAL SHEETS
$USER$		$$PENTABLE$$		HEARD	BRSTO-2797-00(004)	20	214

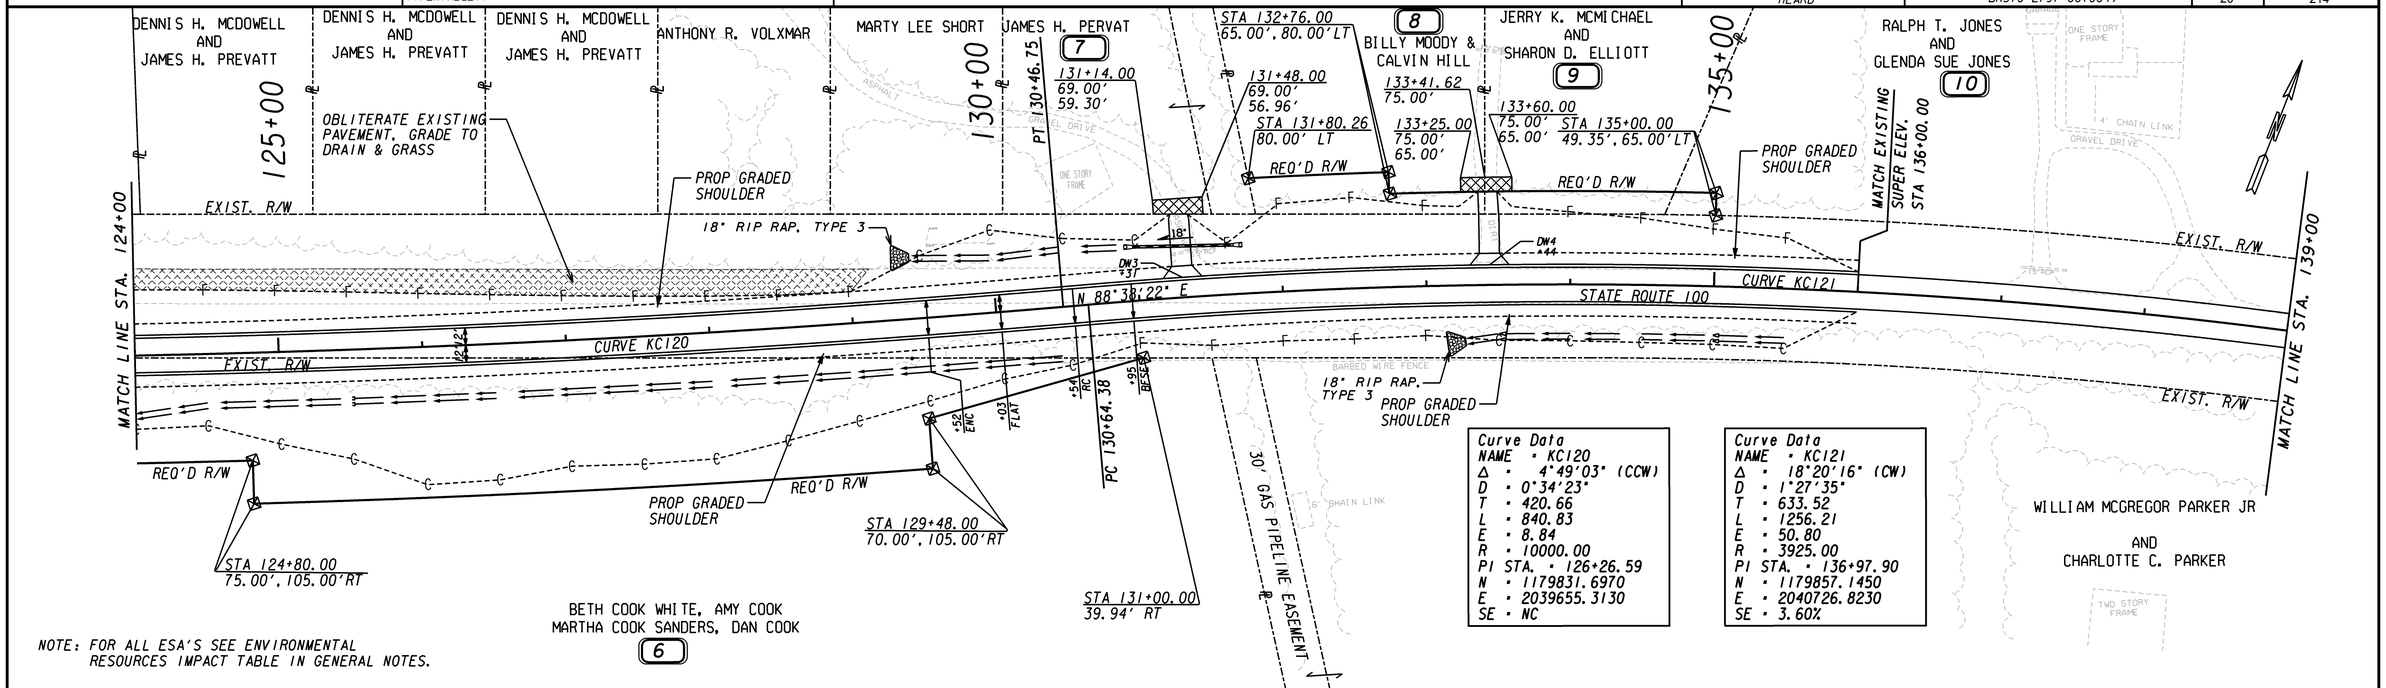

Curve Data
NAME • KC120
Δ • 4°49'03" (CCW)
D • 0°34'23"
T • 420.66
L • 840.83
E • 8.84
R • 10000.00
PI STA. • 126+26.59
N • 1179831.6970
E • 2039655.3130
SE • NC

Curve Data
NAME • KC121
Δ • 18°20'16" (CW)
D • 1°27'35"
T • 633.52
L • 1256.21
E • 50.80
R • 3925.00
PI STA. • 136+97.90
N • 1179857.1450
E • 2040726.8230
SE • 3.60%

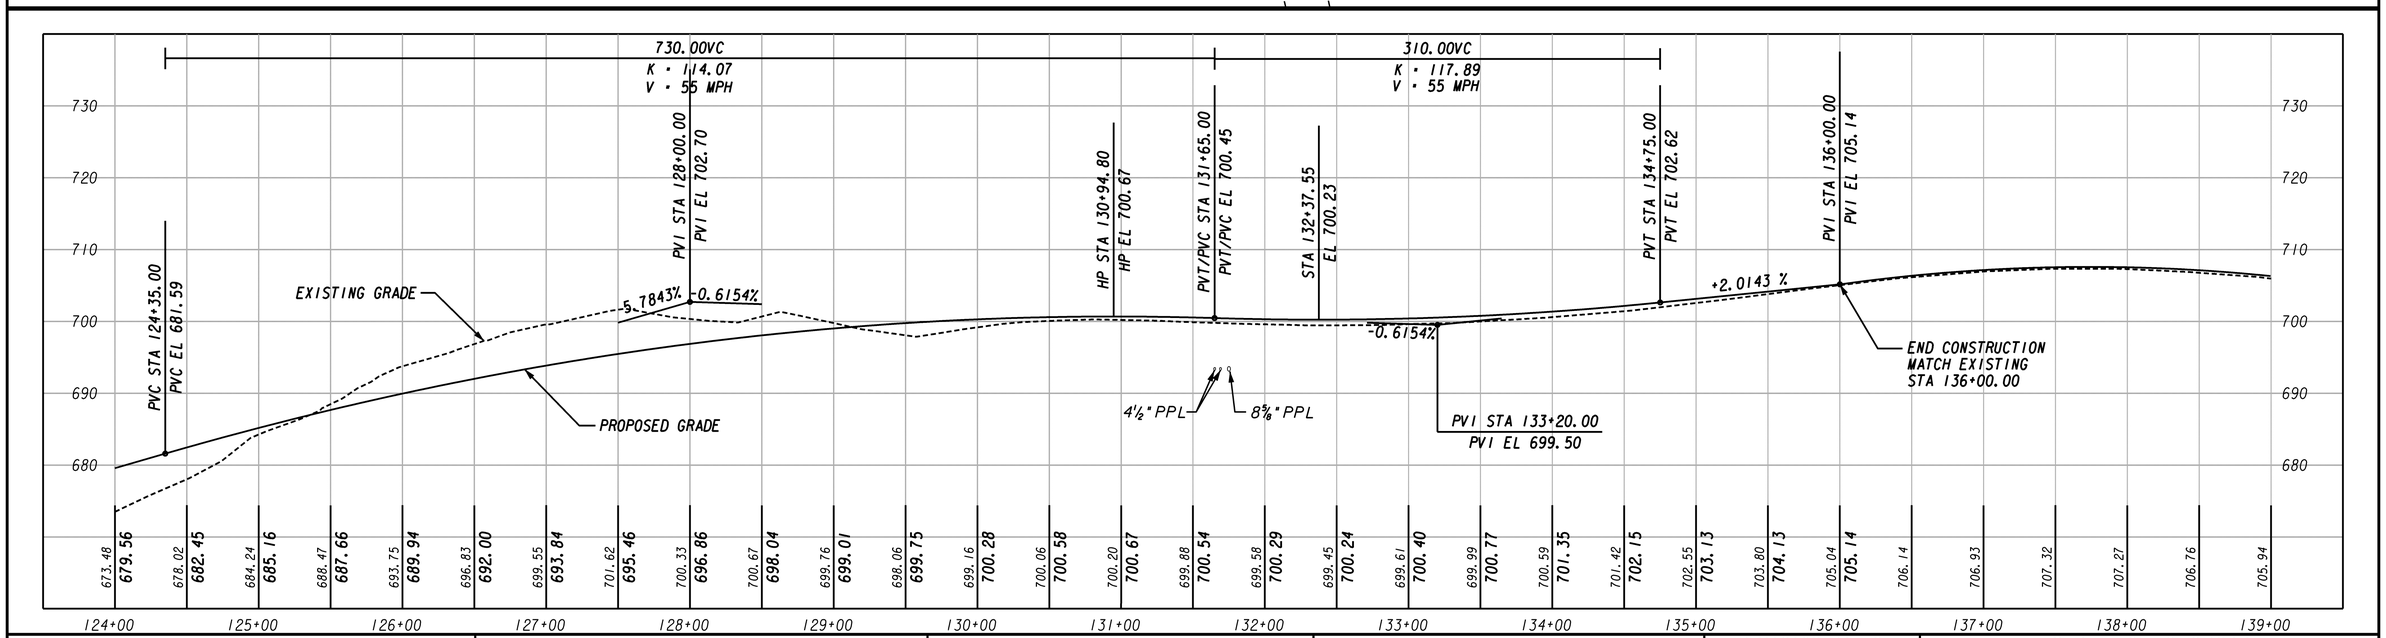

PROPERTY AND EXISTING R/W LINE
REQUIRED R/W LINE
CONSTRUCTION LIMITS
EASEMENT FOR CONSTR & MAINTENANCE OF SLOPES
EASEMENT FOR CONSTR OF SLOPES
EASEMENT FOR CONSTR OF DRIVES

PLAN: SCALE IN FEET 0 50 100 200

PROFILE: SCALE: 1"=50' HORZ. 1"=10' VERT.

URS
400 NORTHPARK TOWN CENTER
1000 ABERNATHY ROAD, N.E., SUITE 900
ATLANTA, GEORGIA 30328
TEL: (678) 808-8800 FAX: (678) 808-8400

GEORGIA DEPARTMENT OF TRANSPORTATION

REVISION DATES

STATE OF GEORGIA
DEPARTMENT OF TRANSPORTATION
OFFICE OF PROGRAM DELIVERY

MAINLINE PLAN

SR 100 OVER CLEAR CREEK & NEW RIVER

DRAWING No. 13-003