Rdwy. Exc	Fill

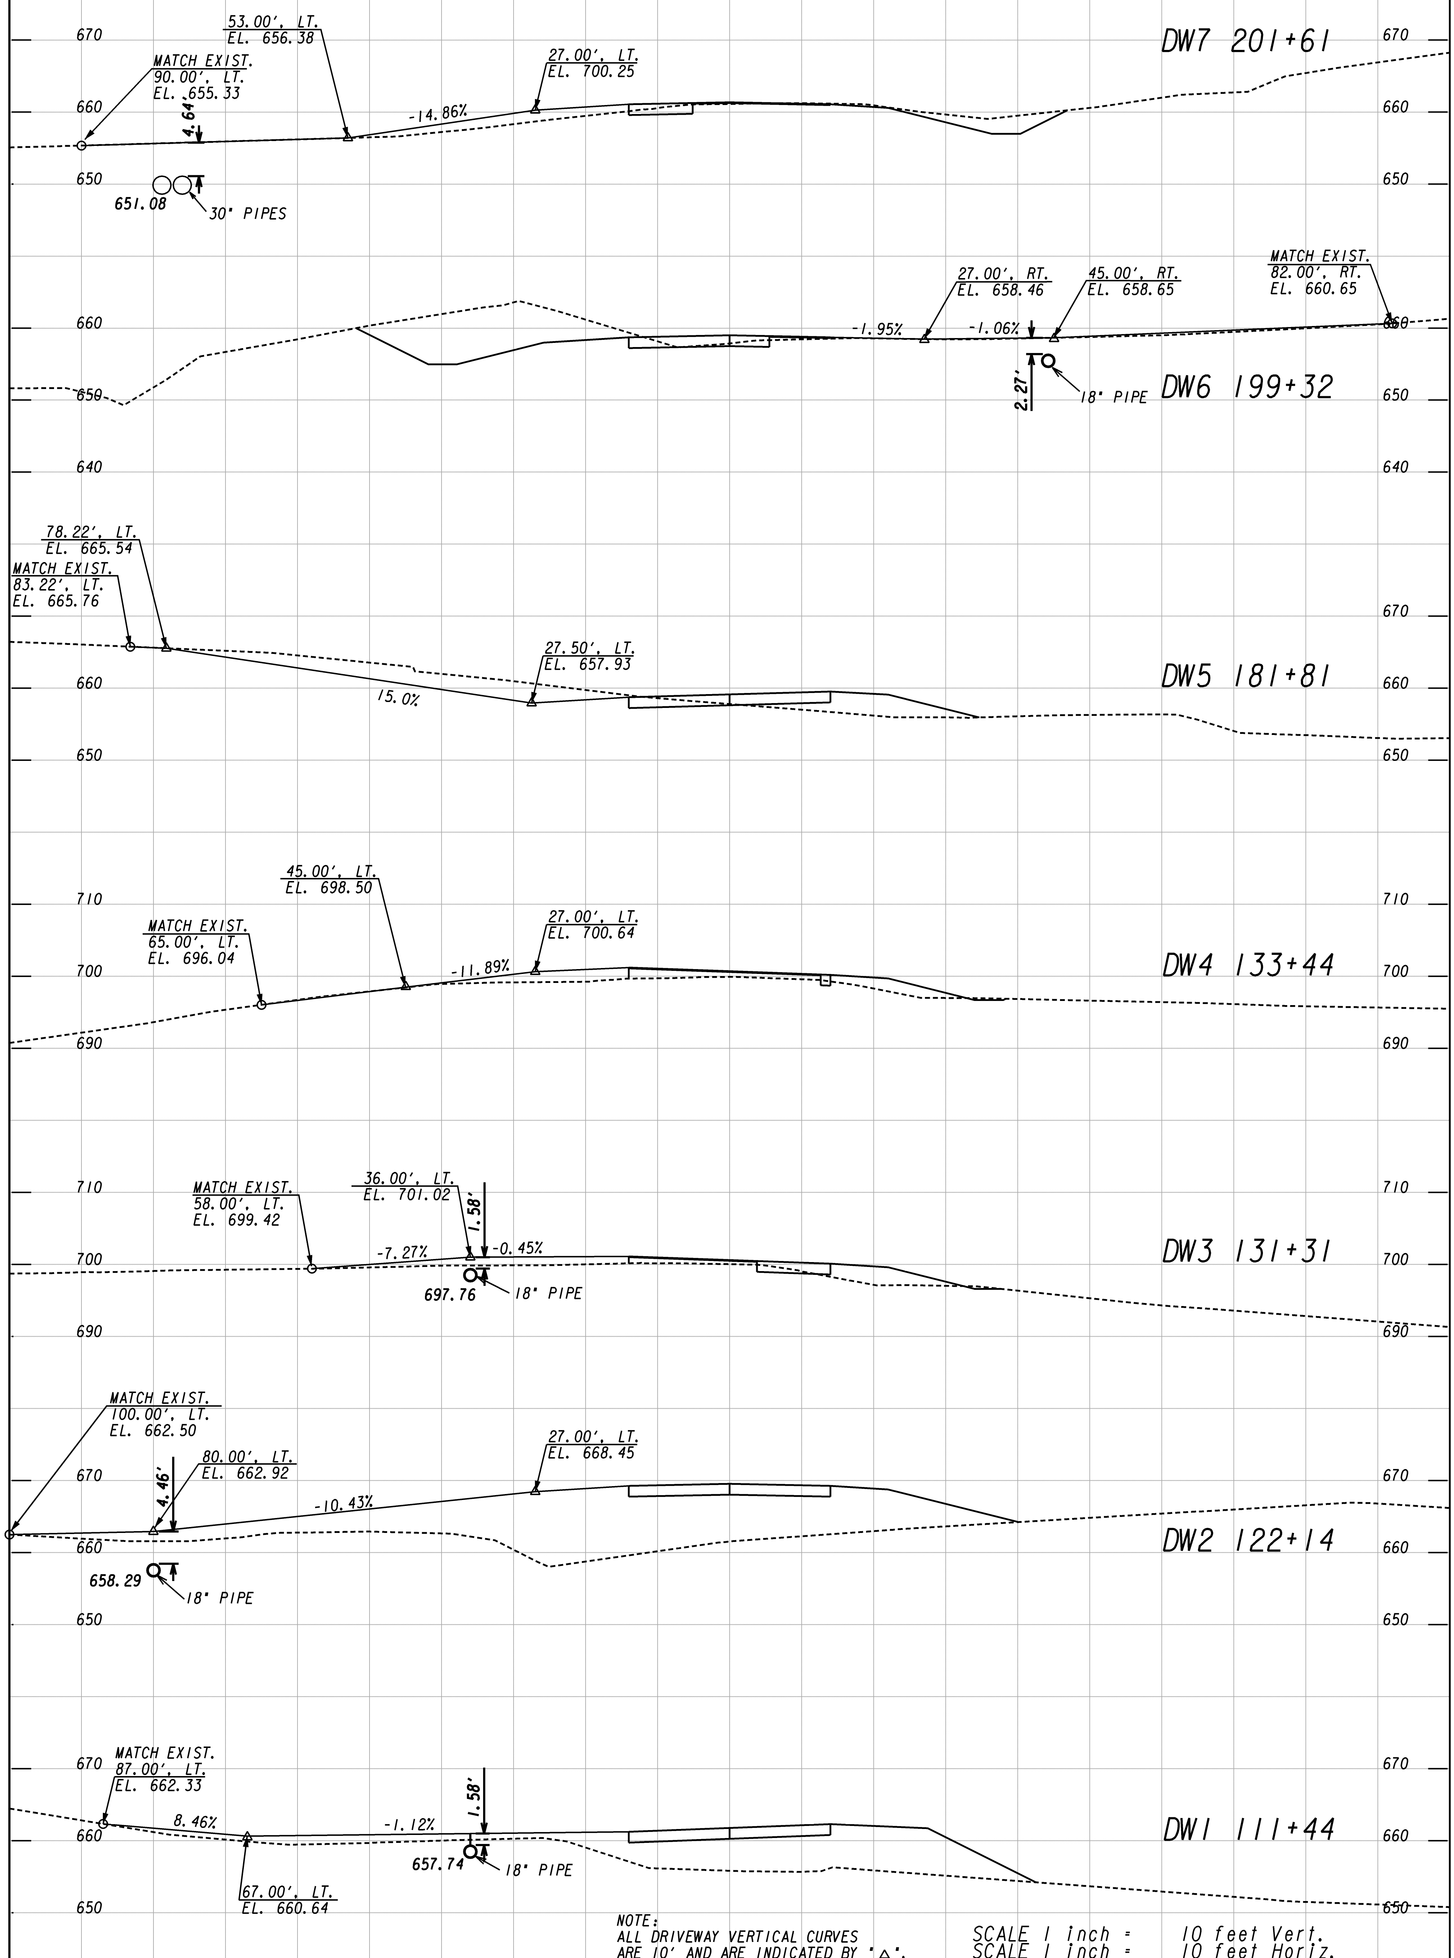

NOTE:
ALL DRIVEWAY VERTICAL CURVES ARE 10' AND ARE INDICATED BY '△'.

SCALE 1 inch = 10 feet Vert.
SCALE 1 inch = 10 feet Horiz.

	DRIVEWAY PROFILES	STATE	PROJECT NUMBER	SHEET NO.	TOTAL SHEETS
17-001	SR 100 OVER CLEAR CREEK & NEW RIVER	GA.	BRSTO-2797-00(004)	26	214