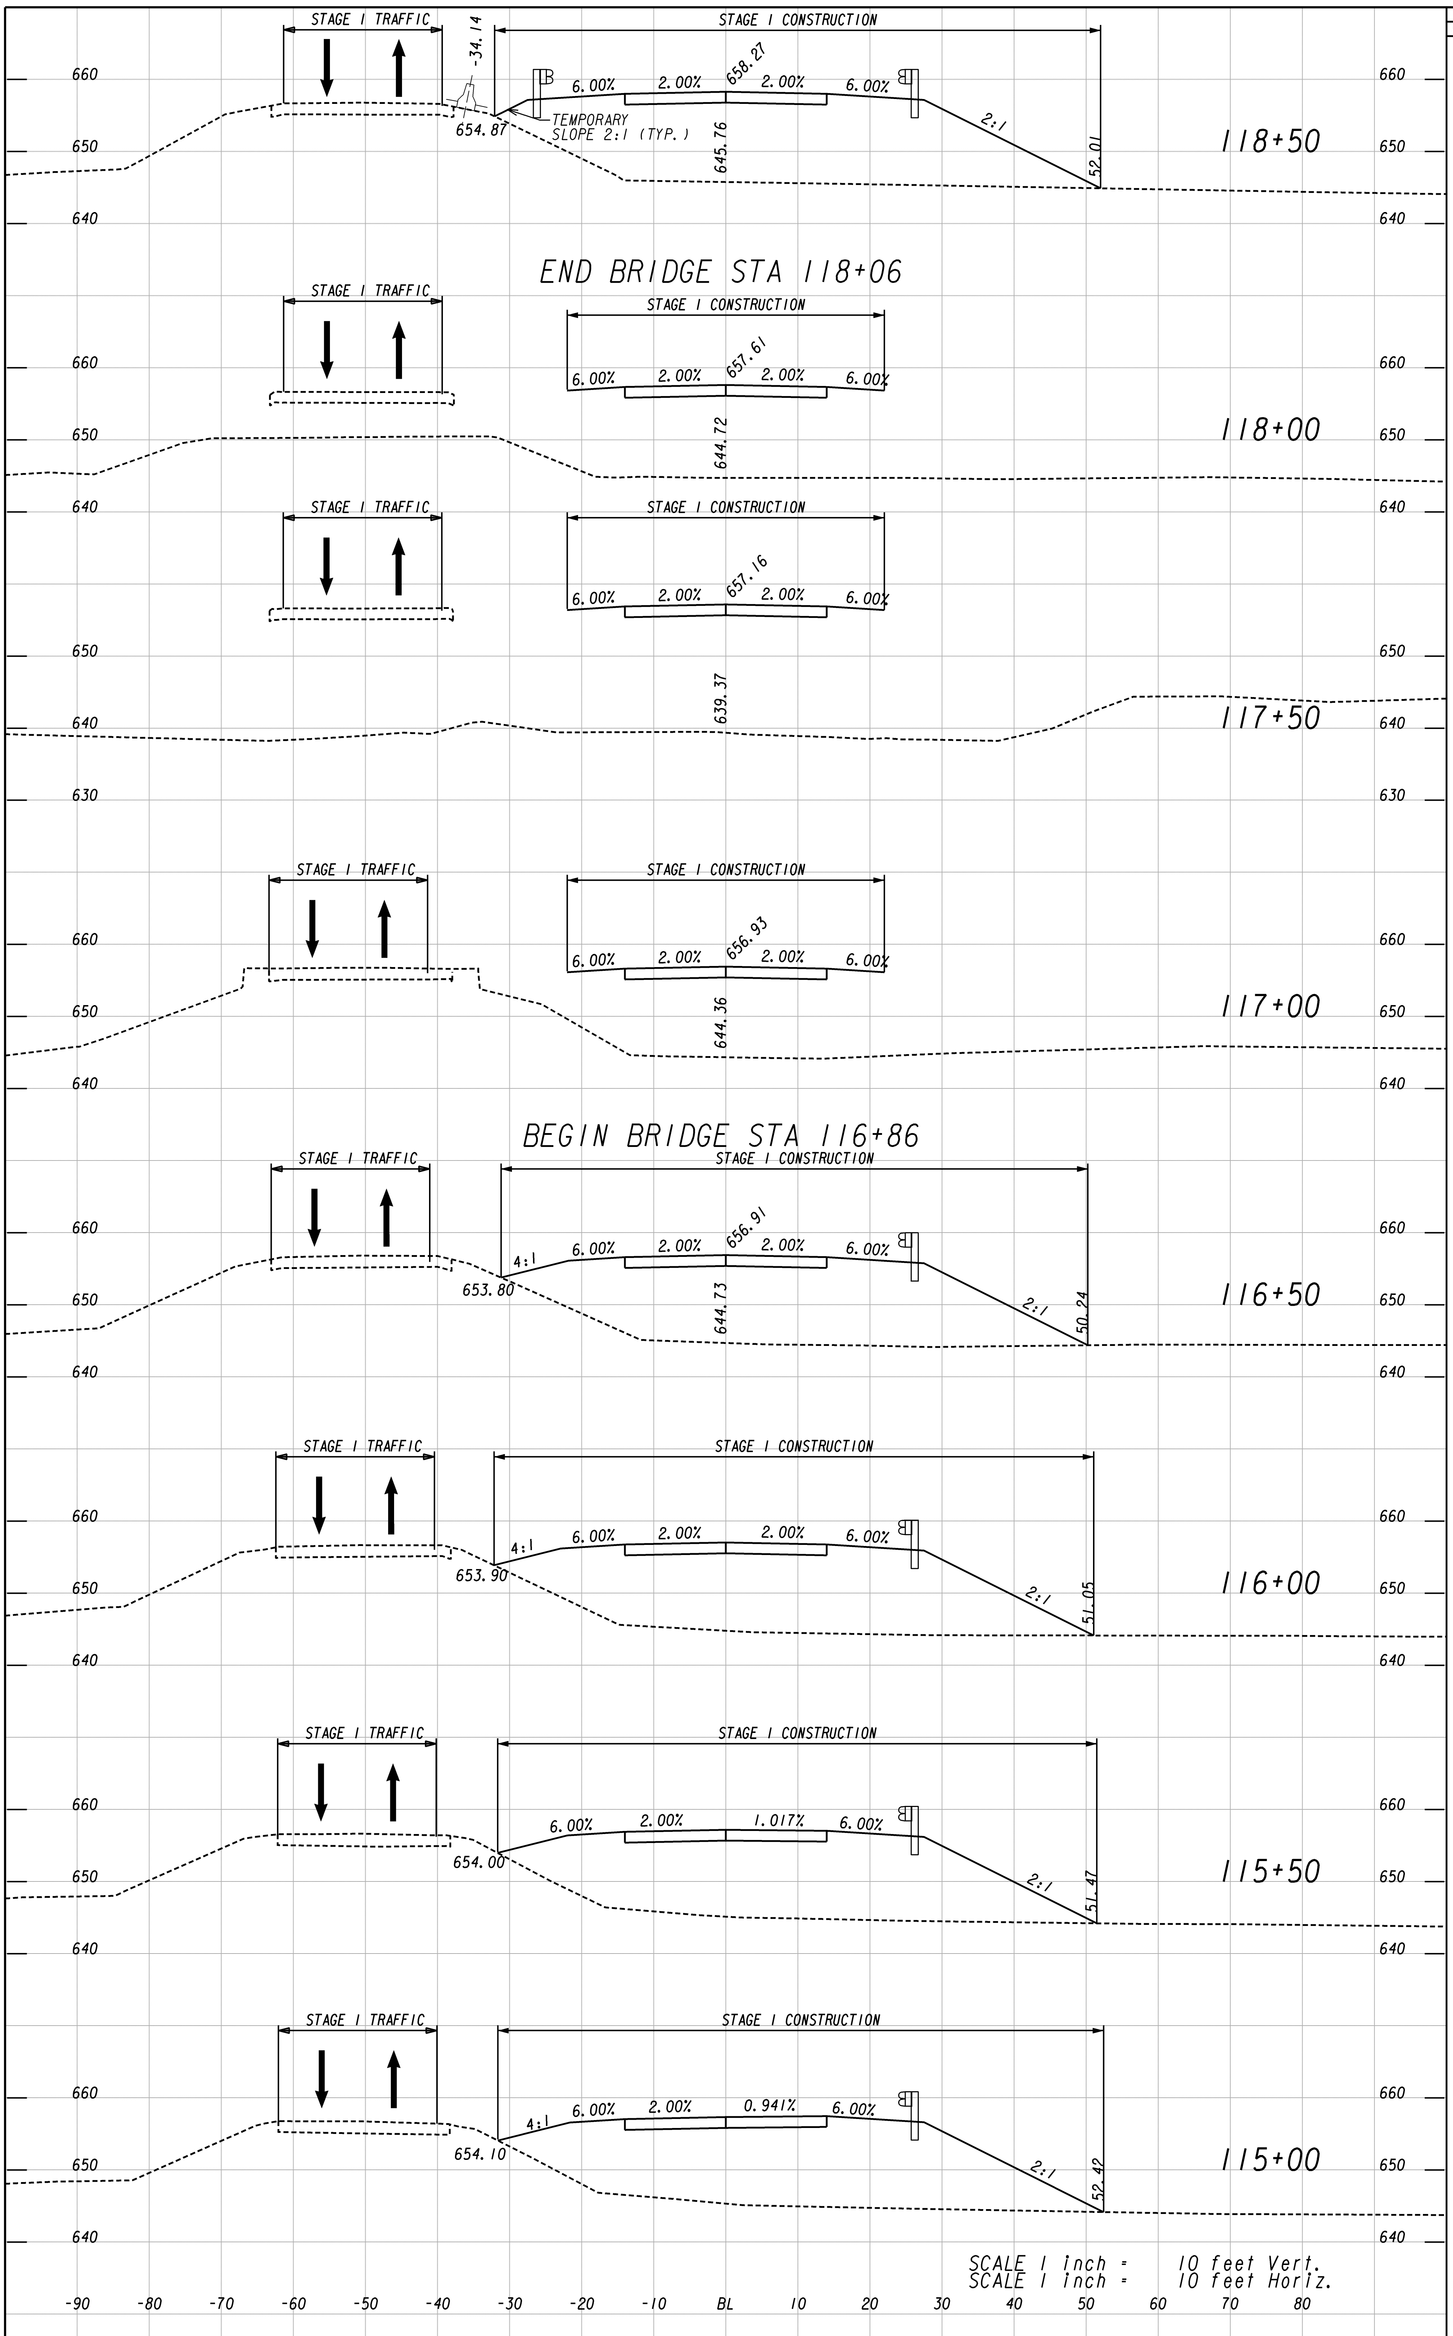

STAGING CROSS SECTION	STATE	PROJECT NUMBER	SHEET NO.	TOTAL SHEETS
19-009 OF 19-046 SR 100 OVER CLEAR CREEK & NEW RIVER	GA.	BRSTO-2797-00(004)	35	214