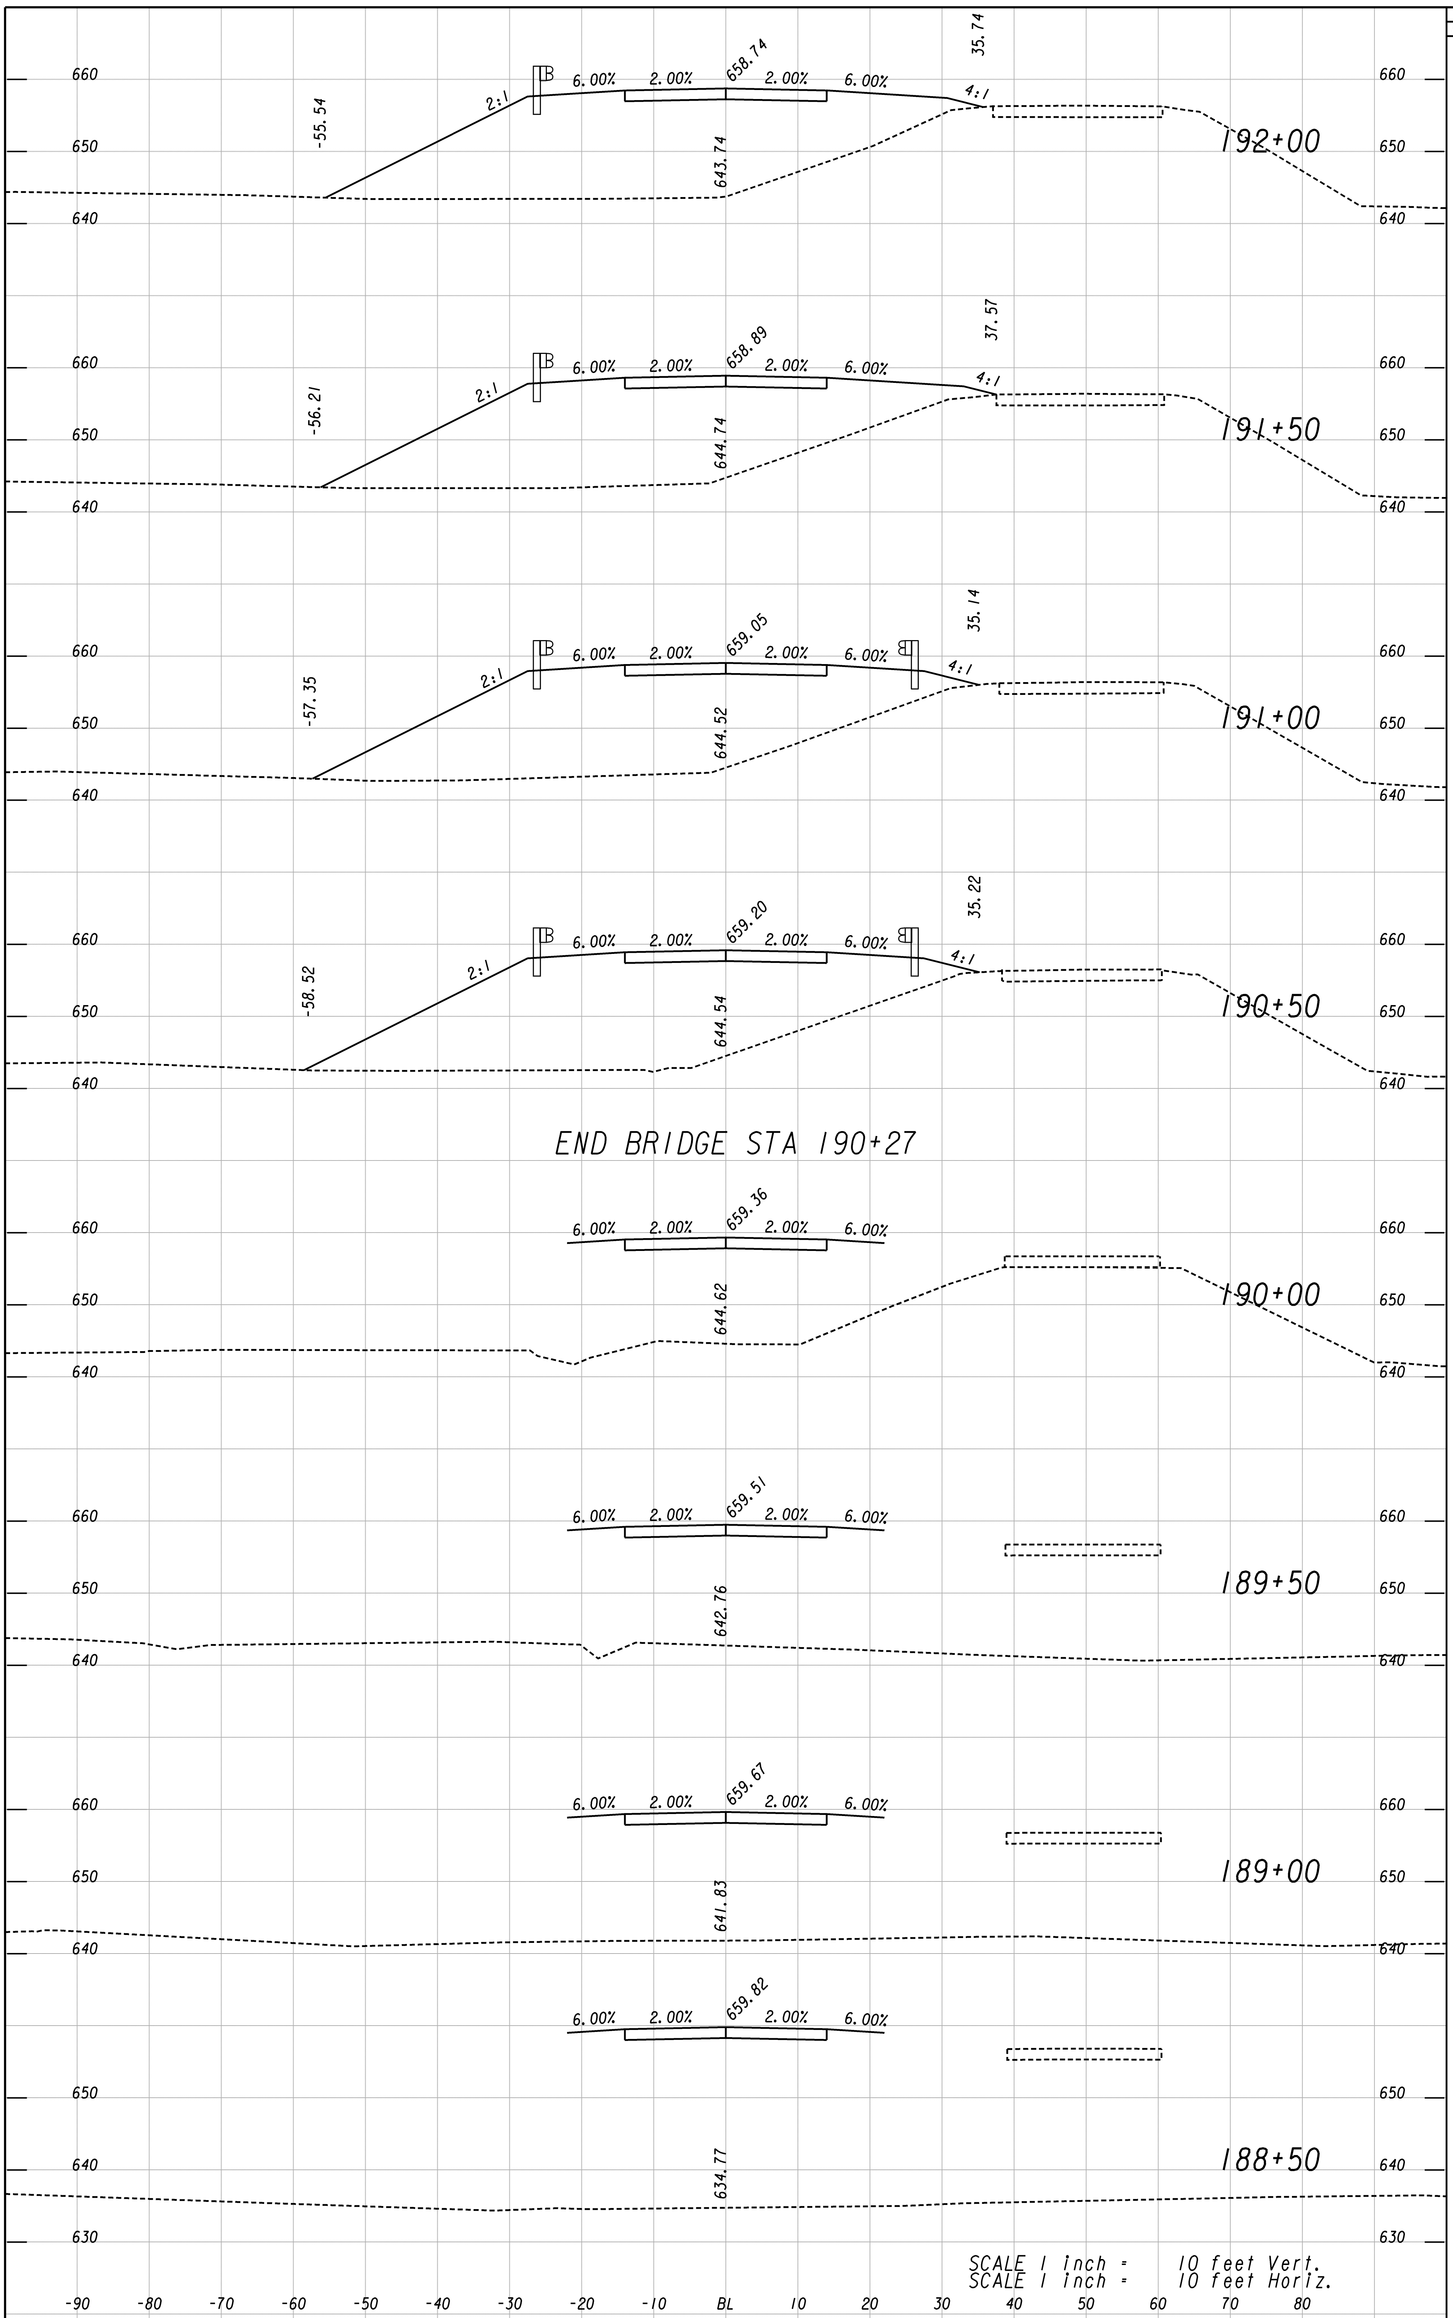

	CROSS SECTIONS	STATE	PROJECT NUMBER	SHEET NO.	TOTAL SHEETS
23-016 OF 23-020	SR 100 OVER CLEAR CREEK & NEW RIVER	GA.	BRSTO-2797-00(004)	90	214