VOID

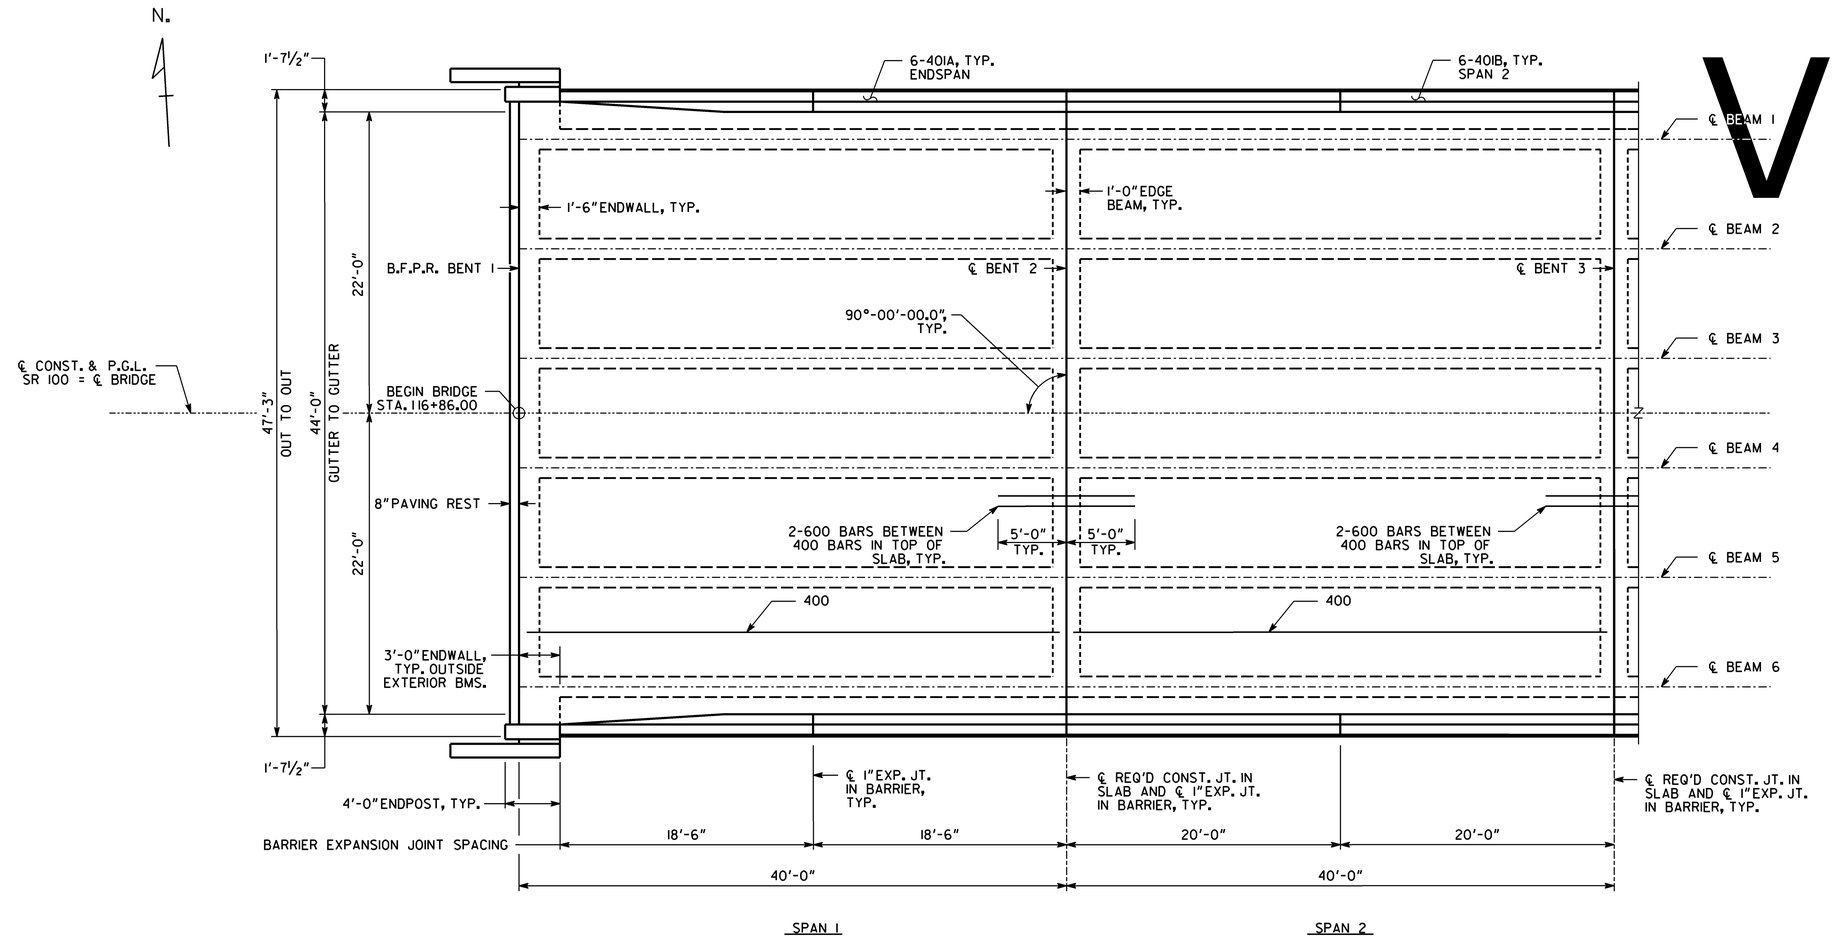

DECK PLAN

SPAN 1 AND 2 SHOWN,
SPAN 3 SIMILAR TO SPAN 1.

SUPERSTRUCTURE QUANTITIES				
PAY ITEM	SPAN 1	SPAN 2	SPAN 3	TOTAL
LUMP - CY SUPERSTR CONCRETE, CLASS AA	84.0	78.3	83.5	245.8
LUMP - LB SUPERSTR REINF STEEL	23906	25510	23906	73322

NOTES: 1. ENDPOST CONCRETE AND REINFORCEMENT QUANTITIES ARE INCLUDED IN SUPERSTRUCTURE QUANTITIES FOR SPANS 1 AND 3.

2. REINFORCING BAR QUANTITY FOR BARS 600 IS INCLUDED IN SPAN 2.

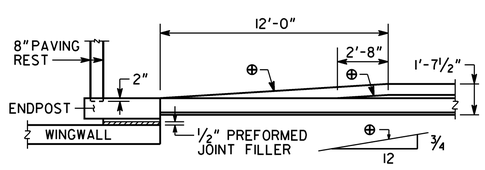

BARRIER TRANSITION DETAIL

SCALE: NONE

URS

URS CORPORATION
400 NORTHPARK TOWN CENTER
1000 ABERNATHY ROAD, N. E.
SUITE 900
ATLANTA, GA 30328
TEL: (678) 808-8800
FAX: (678) 808-8400

REVISIONS			
BY	DESCRIPTION	DATE	Δ

DESIGNED	CAV
DRAWN	CAV
CHECKED	RSC
GDOT LIAISON	EJC
REVIEWED	WEI/WMD
APPROVED	PVL
3/16" = 1'-0"	
JULY 2011	

BRIDGE NO. 1

GEORGIA DEPARTMENT OF TRANSPORTATION

ENGINEERING DIVISION - OFFICE OF BRIDGES AND STRUCTURES

DECK PLAN
SR 100 OVER CLEAR CREEK

BRSTO-2797-00(004)
HEARD COUNTY

BRIDGE SHEET 3 OF 10

DRAWING No. 35-0003

1 INCH WHEN PRINTED FULL SIZE

X.DGN