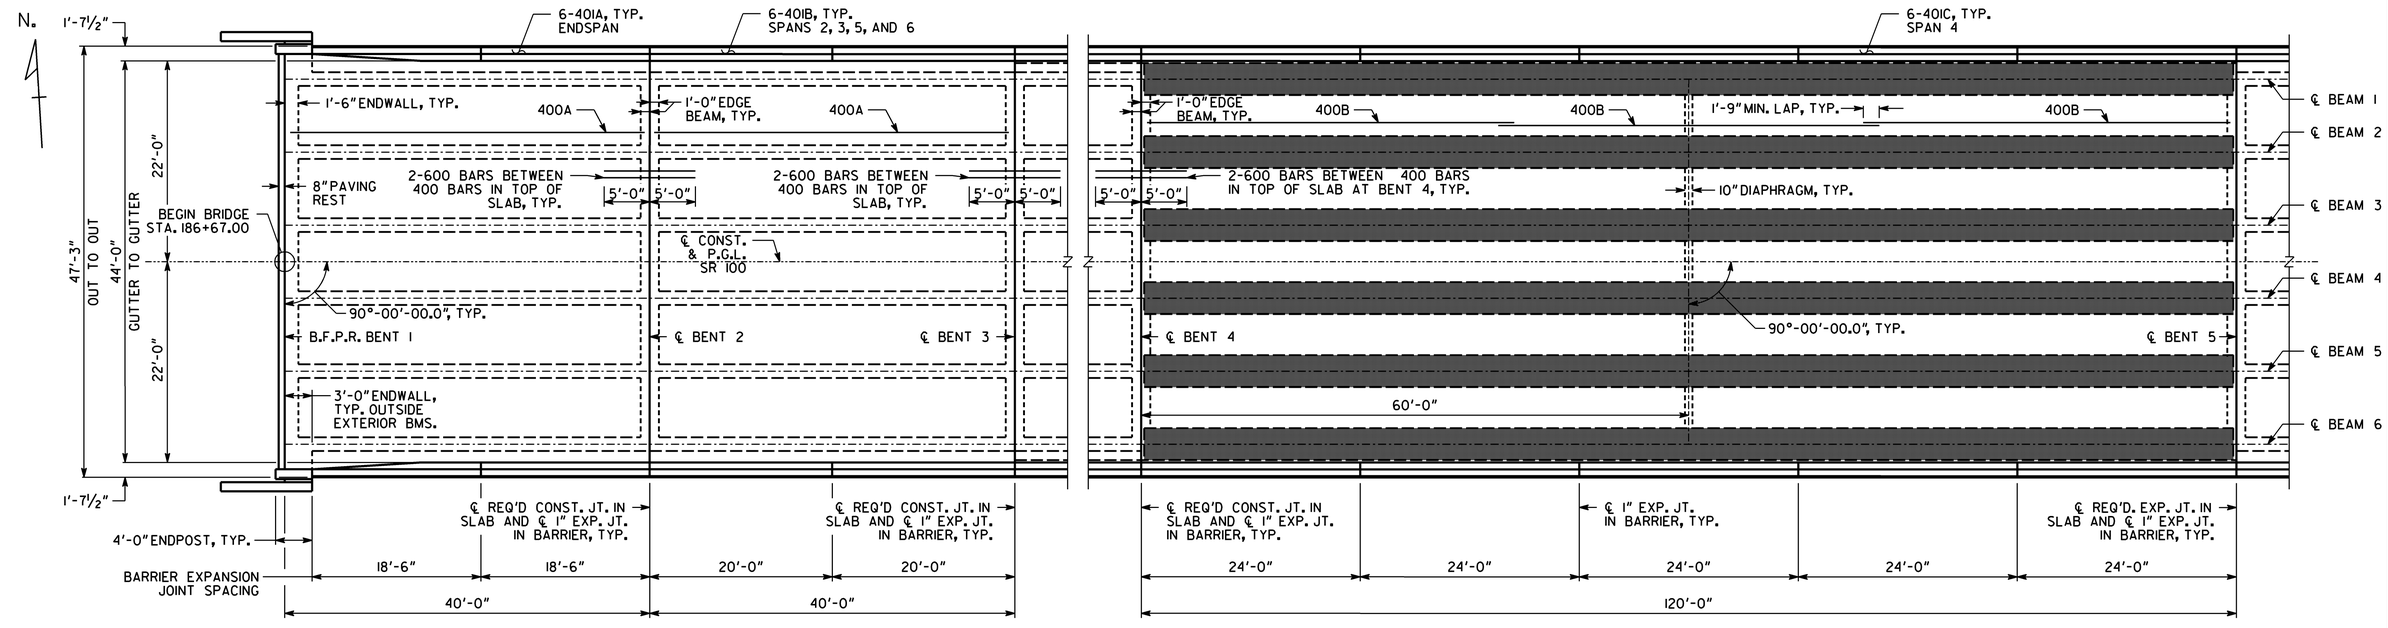

DECK PLAN

SPANS 1, 2, & 4 SHOWN,
SPANS 3, 5 & 6 SIMILAR TO SPAN 2,
SPAN 7 SIMILAR TO SPAN 1

SUPERSTRUCTURE QUANTITIES					
PAY ITEM	SPAN 1	SPANS 2, 3, 5 & 6	SPAN 4	SPAN 7	TOTAL
LUMP - CY SUPERSTR CONCRETE, CLASS AA	84.0	78.3	160.3	84.0	641.5
LUMP - LB SUPERSTR REINF STEEL	23906	24428	38096	23906	183620

NOTES: 1. ENDPOST CONCRETE AND REINFORCEMENT QUANTITIES ARE INCLUDED IN SUPERSTRUCTURE QUANTITIES FOR SPANS 1 AND 7.

2. REINFORCING BAR QUANTITY FOR BARS 600 IS INCLUDED IN SPANS 2-6.

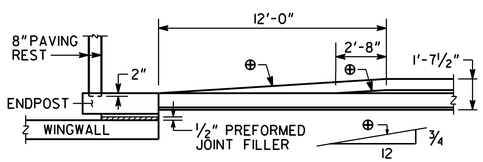

BARRIER TRANSITION DETAIL

SCALE: NONE

URS
URS CORPORATION
400 NORTHPARK TOWN CENTER
1000 ABERNATHY ROAD, N. E.
SUITE 900
ATLANTA, GA 30328
TEL: (678) 808-8800
FAX: (678) 808-8400

REVISIONS					
BY	DESCRIPTION	DATE	Δ	DESIGNED	GJBM
				DRAWN	CAV
				CHECKED	RSC
				GDOT LIAISON	EJC
				REVIEWED	WEI/WMD
				APPROVED	PVL
				⅛" = 1'-0"	
				JULY 2011	

BRIDGE NO. 2

GEORGIA DEPARTMENT OF TRANSPORTATION

ENGINEERING DIVISION - OFFICE OF BRIDGES AND STRUCTURES

DECK PLAN
SR 100 OVER NEW RIVER
BRSTO-2797-00(004)
HEARD COUNTY

BRIDGE SHEET 3 OF 14

DRAWING No. 35-0013

1 INCH WHEN PRINTED FULL SIZE

X.DGN