COUNTY	PROJECT NUMBER	SHEET NO.	TOTAL SHEETS
MUSCOGEE	STP00-8016-00(003)	366	910

DEPARTMENT OF TRANSPORTATION
STATE OF GEORGIA

OVERHEAD/SUBSURFACE UTILITY ENGINEERING
SR 982 / TALBOTTON ROAD / COLUMBUS

MUSCOGEE COUNTY

P.I. 350730-

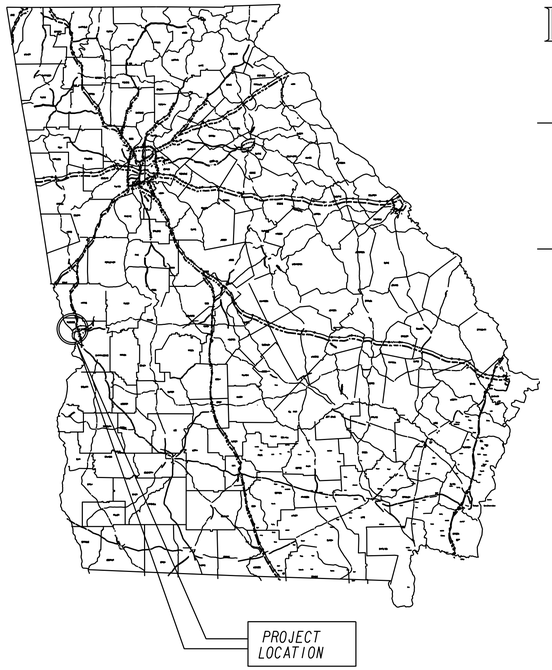

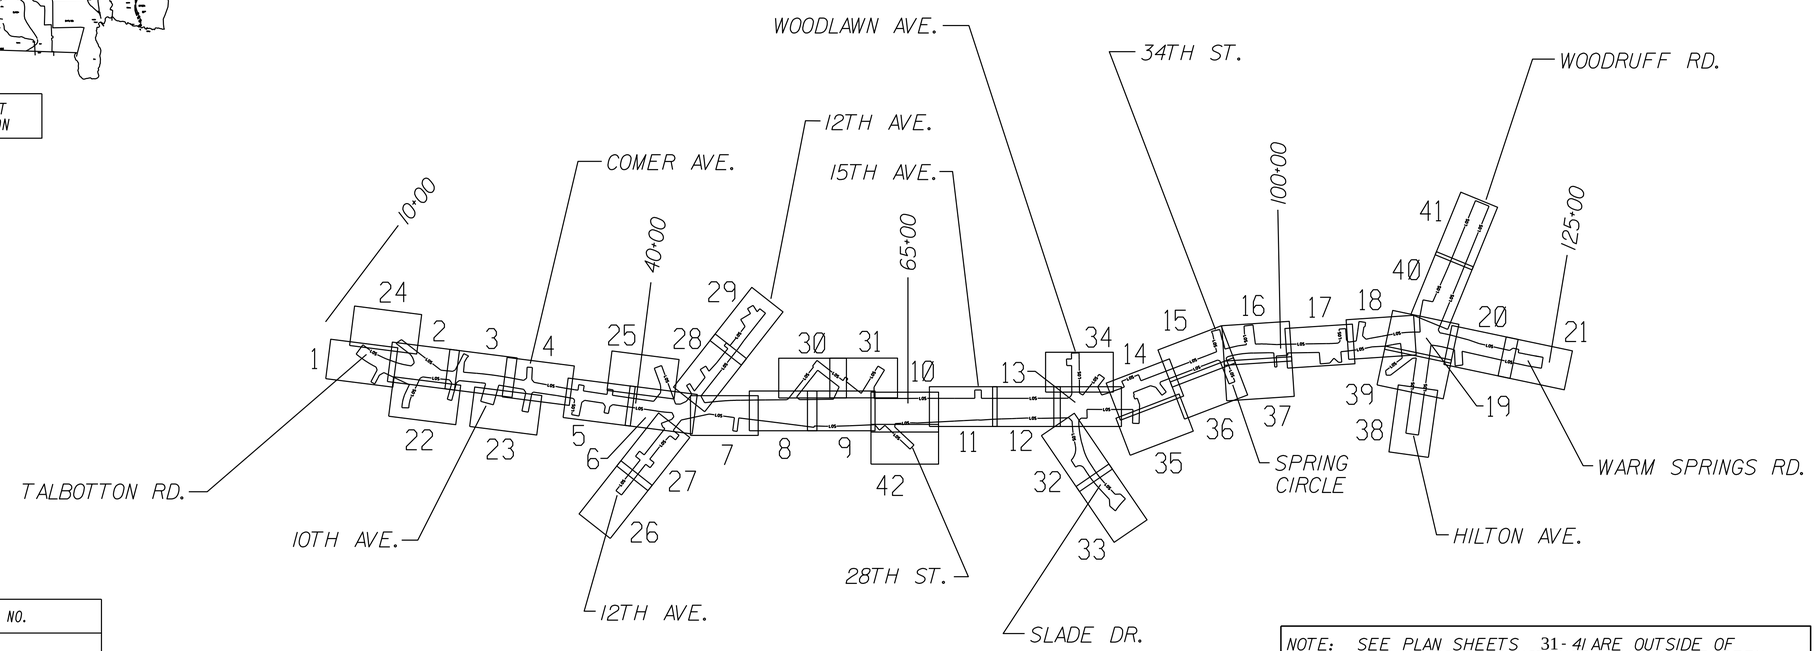

INDEX OF SHEETS	DRAWING NO.
KEY SHEET	24-0A
GENERAL NOTES	24-0B
LEGEND	24-0C
POLE DATA SHEETS	24-0D TO 24-0L
PLAN SHEETS	24-01 TO 24-42

NOTE: SEE PLAN SHEETS 31-41 ARE OUTSIDE OF THE LIMITS OF CONSTRUCTION AND HAVE BEEN EXCLUDED FROM THE CONSTRUCTION PLAN SET. CONTACT THE PROJECT MANAGER FOR ADDITIONAL INFORMATION.

PLAN RELEASE			
DRAWN BY	DATE	CHECKED BY	DATE

PROJECT NUMBER
SO-DEEP #SGMC942

CONTACT
JOHN TAYLOR, P.E. (678) 342-2775
CARY A. SKAHN, P.E. (703) 361-6005

SO-DEEP Inc.
The Subsurface Utility Engineering Company
60 Chamisa Road
Building 1, Suite 104
Covington, GA 30016
678.342.2775
Performing out-of-sight work... with vision!™

REVISION DATES		

STATE OF GEORGIA
DEPARTMENT OF TRANSPORTATION
OFFICE: UTILITIES
UTILITY PLANS

SR 982 / TALBOTTON ROAD / COLUMBUS
P.I. #350730-
TASK ORDER #9

DRAWING No. 24-0A