STATE	PROJECT NUMBER	SHEET NO.	TOTAL SHEETS
GA.	STP-2928(1) TROUP	2	18

CURVE 1

PI STA. 54+48.482
N= 1111733.668
E= 2041039.546
Δ= -17°04'43.
R= 1909.859 FT
T= 286.774 FT
L= 569.295 FT
E= 21.410 FT
S.E.= 3.9%
DS= 45 MPH

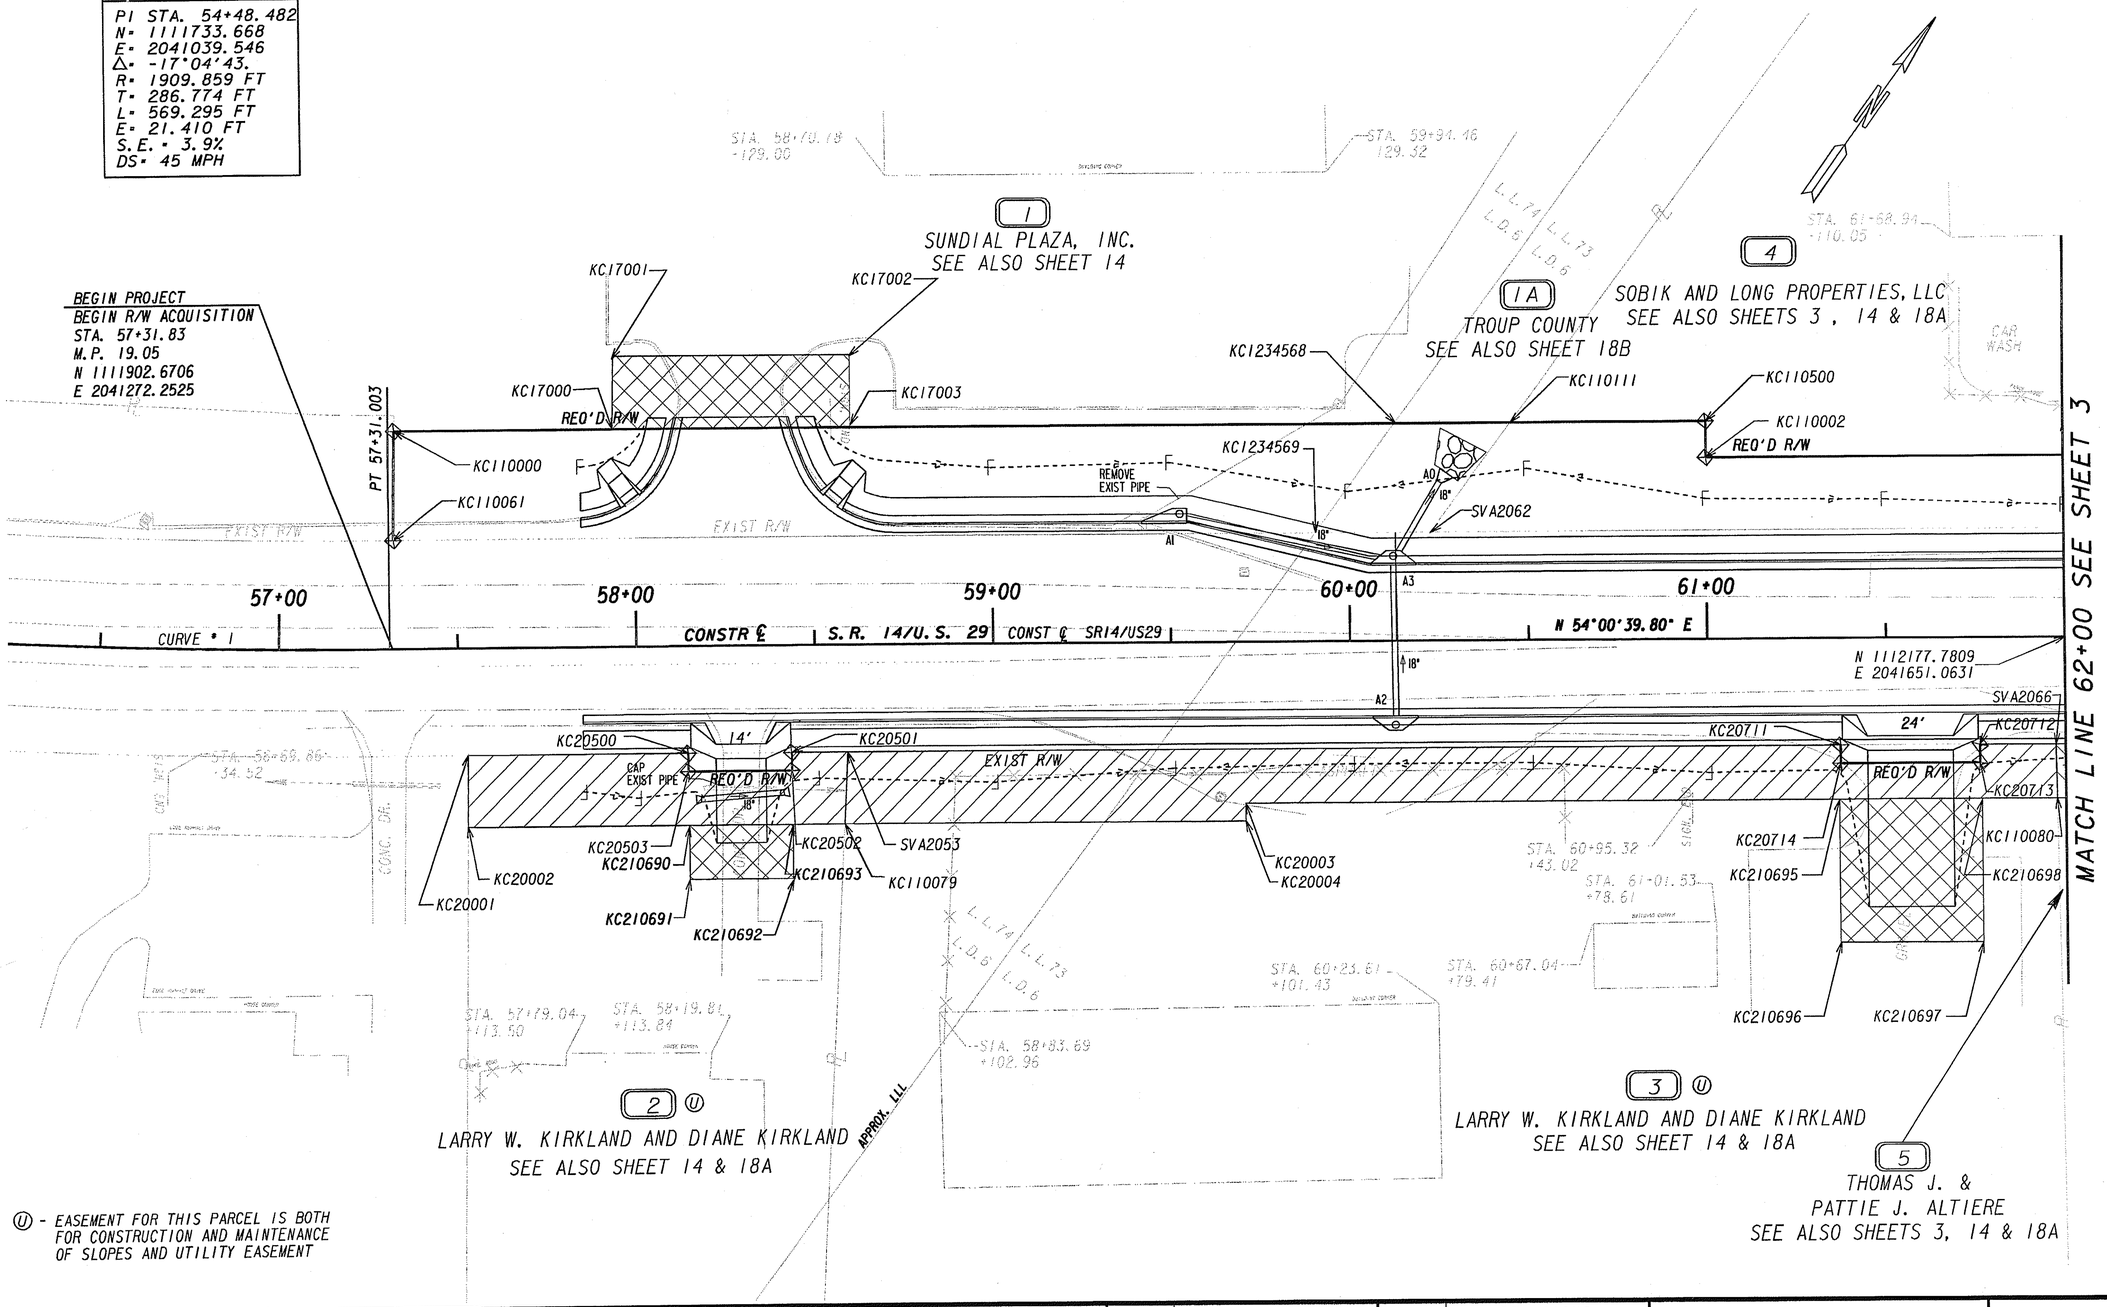

Ⓤ - EASEMENT FOR THIS PARCEL IS BOTH FOR CONSTRUCTION AND MAINTENANCE OF SLOPES AND UTILITY EASEMENT

PROPERTY AND EXISTING R/W LINE
REQUIRED R/W LINE
CONSTRUCTION LIMITS
EASEMENT FOR CONSTR & MAINTENANCE OF SLOPES
EASEMENT FOR CONSTR OF SLOPES
EASEMENT FOR CONSTR OF DRIVES

BEGIN LIMIT OF ACCESS.....BLA
END LIMIT OF ACCESS.....ELA
LIMIT OF ACCESS
REQUIRED R/W AND LIMIT OF ACCESS

PARSONS TRANSPORTATION GROUP
5390 TRIANGLE PARKWAY, SUITE 100
NORCROSS, GA 30092

DATE	REVISIONS
08/25/06	REV OWNER NAME PAR 1
	ADD NOTE FOR PERMANENT
	EASEMENT
02/06/07	ADDED D/W ESM'T PAR 1
	ADDED SHT. NO. TO PAR NOTE
	ON PAR 2, 3, 4 & 5
03/23/07	ADDED PAR 1A

DATE	REVISIONS

LAND LOT NO. 72, 73, 74
LAND DISTRICT 6
GMD NA

GEORGIA
DEPARTMENT OF TRANSPORTATION
RIGHT OF WAY PLAN
PROJECT STP-2928(1)
COUNTY TROUP
DATE 5-13-05 SH 2 OF 18