STATE	PROJECT NUMBER	SHEET NO.	TOTAL SHEETS
GA.	STP-2928(1) TROUP	7	18

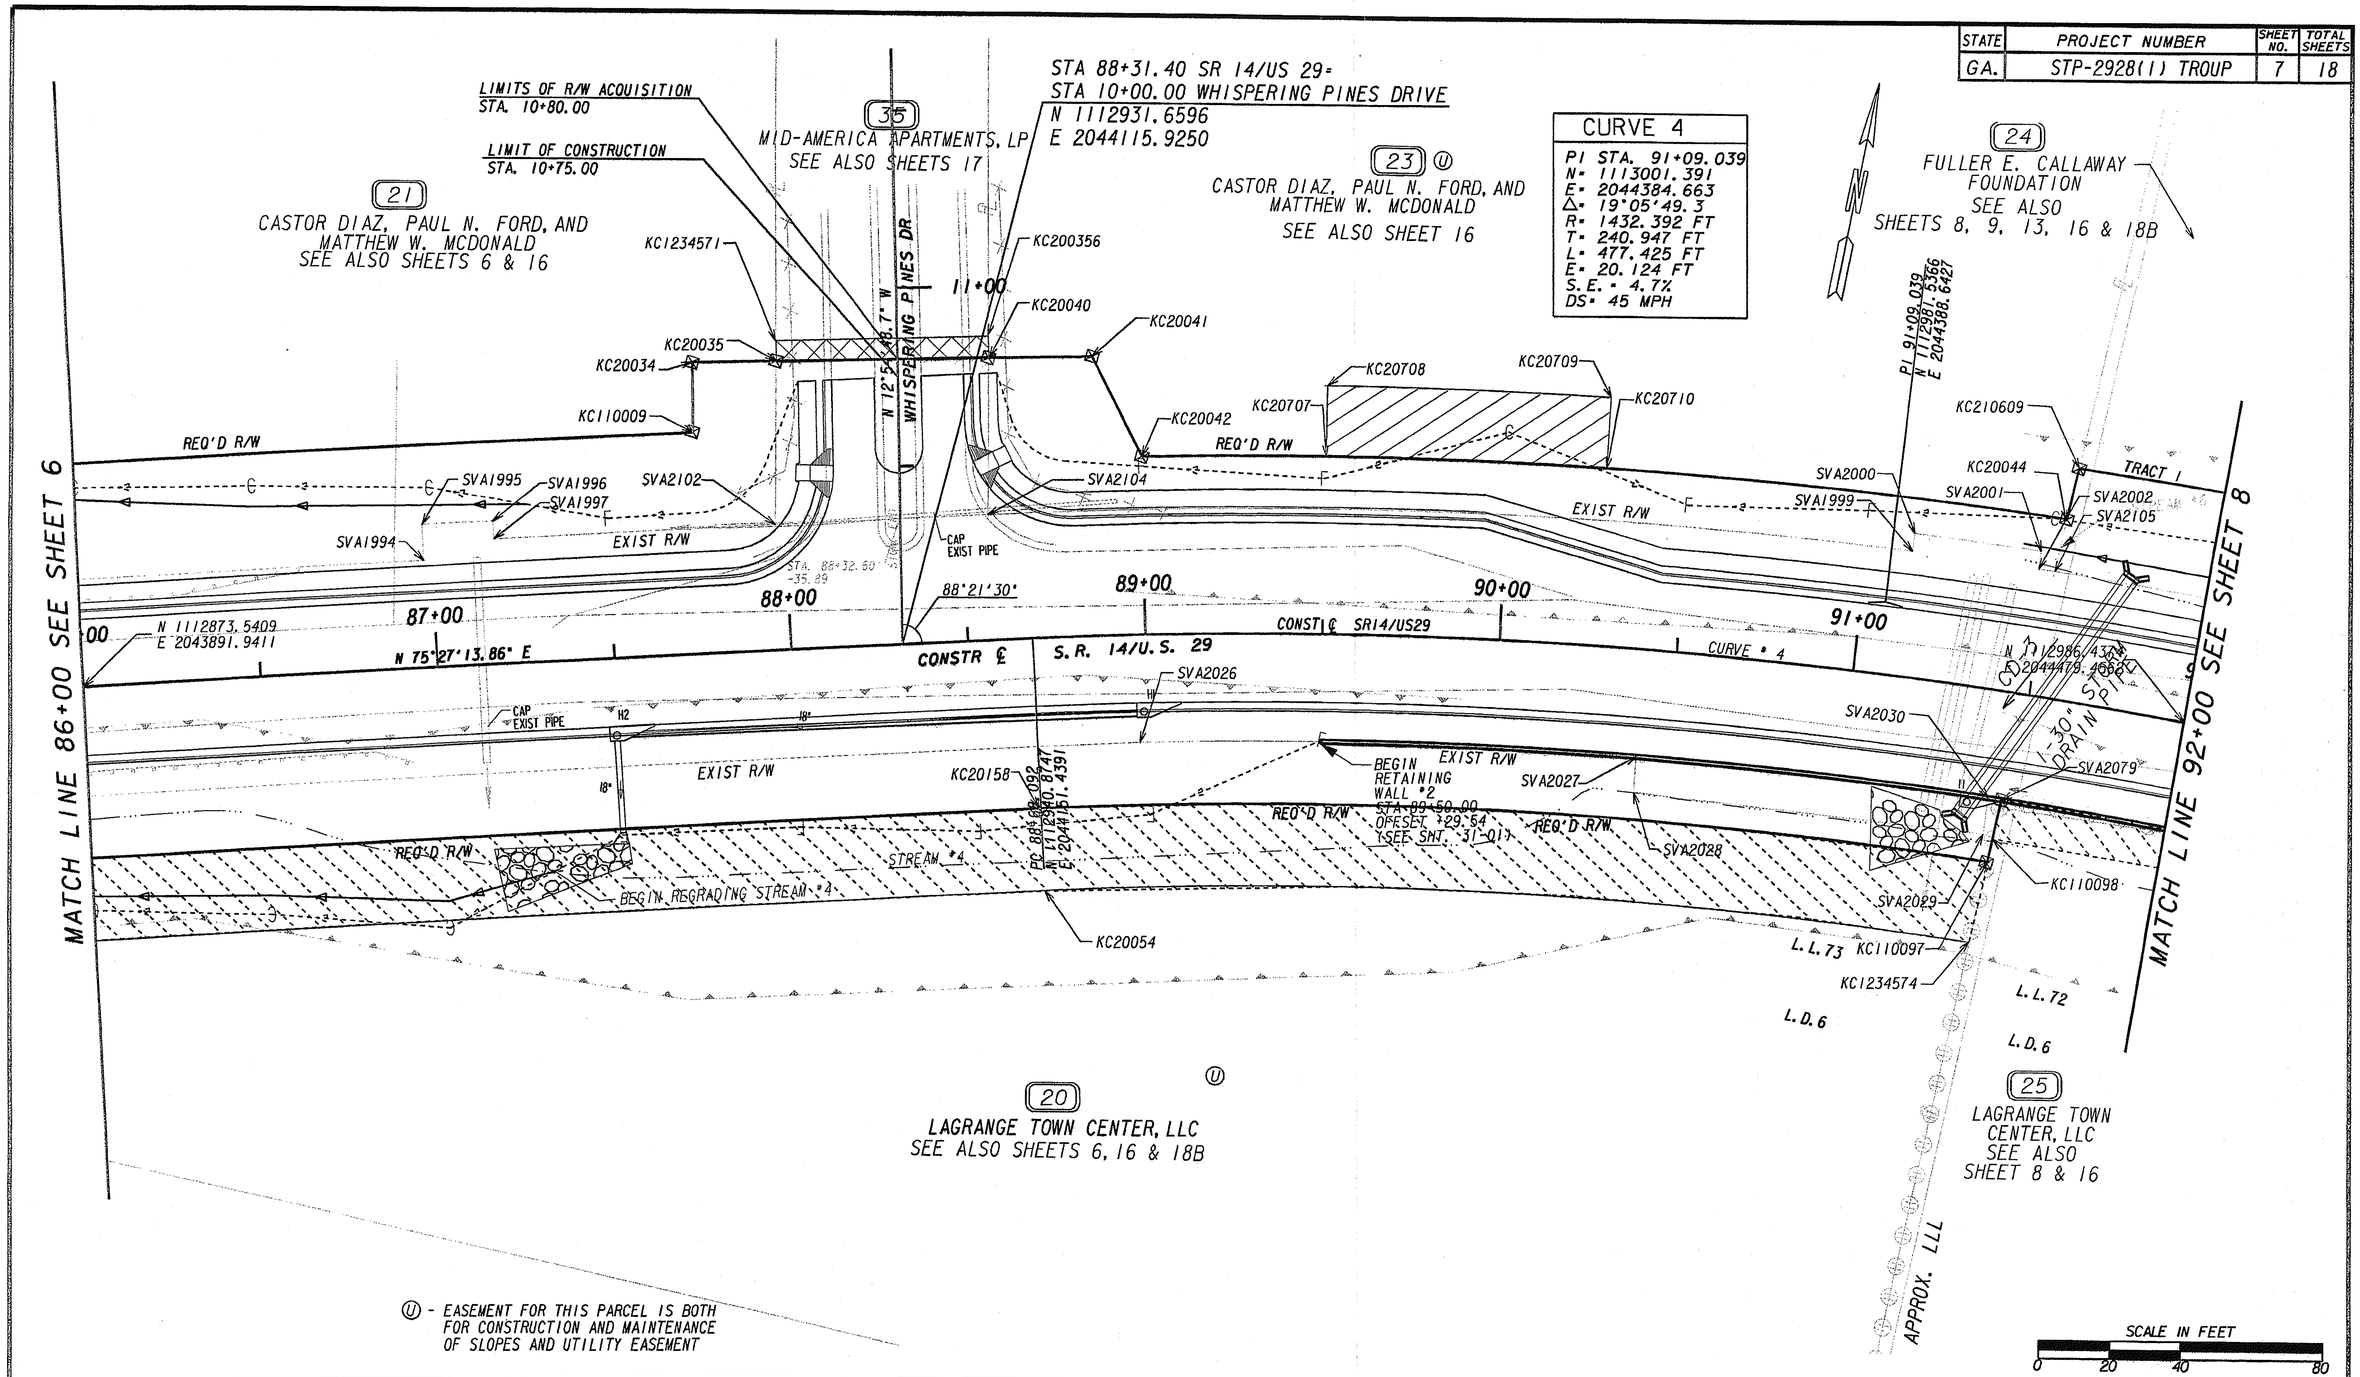

U - EASEMENT FOR THIS PARCEL IS BOTH FOR CONSTRUCTION AND MAINTENANCE OF SLOPES AND UTILITY EASEMENT

PROPERTY AND EXISTING R/W LINE
REQUIRED R/W LINE
CONSTRUCTION LIMITS
EASEMENT FOR CONSTR & MAINTENANCE OF SLOPES
EASEMENT FOR CONSTR OF SLOPES
EASEMENT FOR CONSTR OF DRIVES

BEGIN LIMIT OF ACCESS.....BLA
END LIMIT OF ACCESS.....ELA
LIMIT OF ACCESS REQUIRED
R/W AND LIMIT OF ACCESS

PARSONS TRANSPORTATION GROUP
5390 TRIANGLE PARKWAY, SUITE 100
NORCROSS, GA 30092

DATE	REVISIONS
08/25/06	ADD NOTE FOR PERMANENT EASEMENT
02/06/07	ADDED SHT. NO. TO PAR NOTE ON PAR 20, 24 & 25
03/23/07	ADDED DWY ESM'T PAR 35
04/17/07	REV DWY ESM'T PAR 35
"	REV PAR 20 REQ'D R/W

DATE	REVISIONS
04/17/07	ADDED PAR 20 TEMP ESM'T
"	REM PERM ESM'T PAR 20

LAND LOT NO. 72, 73, 74

LAND DISTRICT 6

GMD NA

GEORGIA
DEPARTMENT OF TRANSPORTATION
RIGHT OF WAY PLAN
PROJECT STP-2928(1)
COUNTY TROUP
DATE 5-13-05 SH 7 OF 18