STATE	PROJECT NUMBER	SHEET NO.	TOTAL SHEETS
GA.	STP-2928(1)	24	324

REVISION DATES

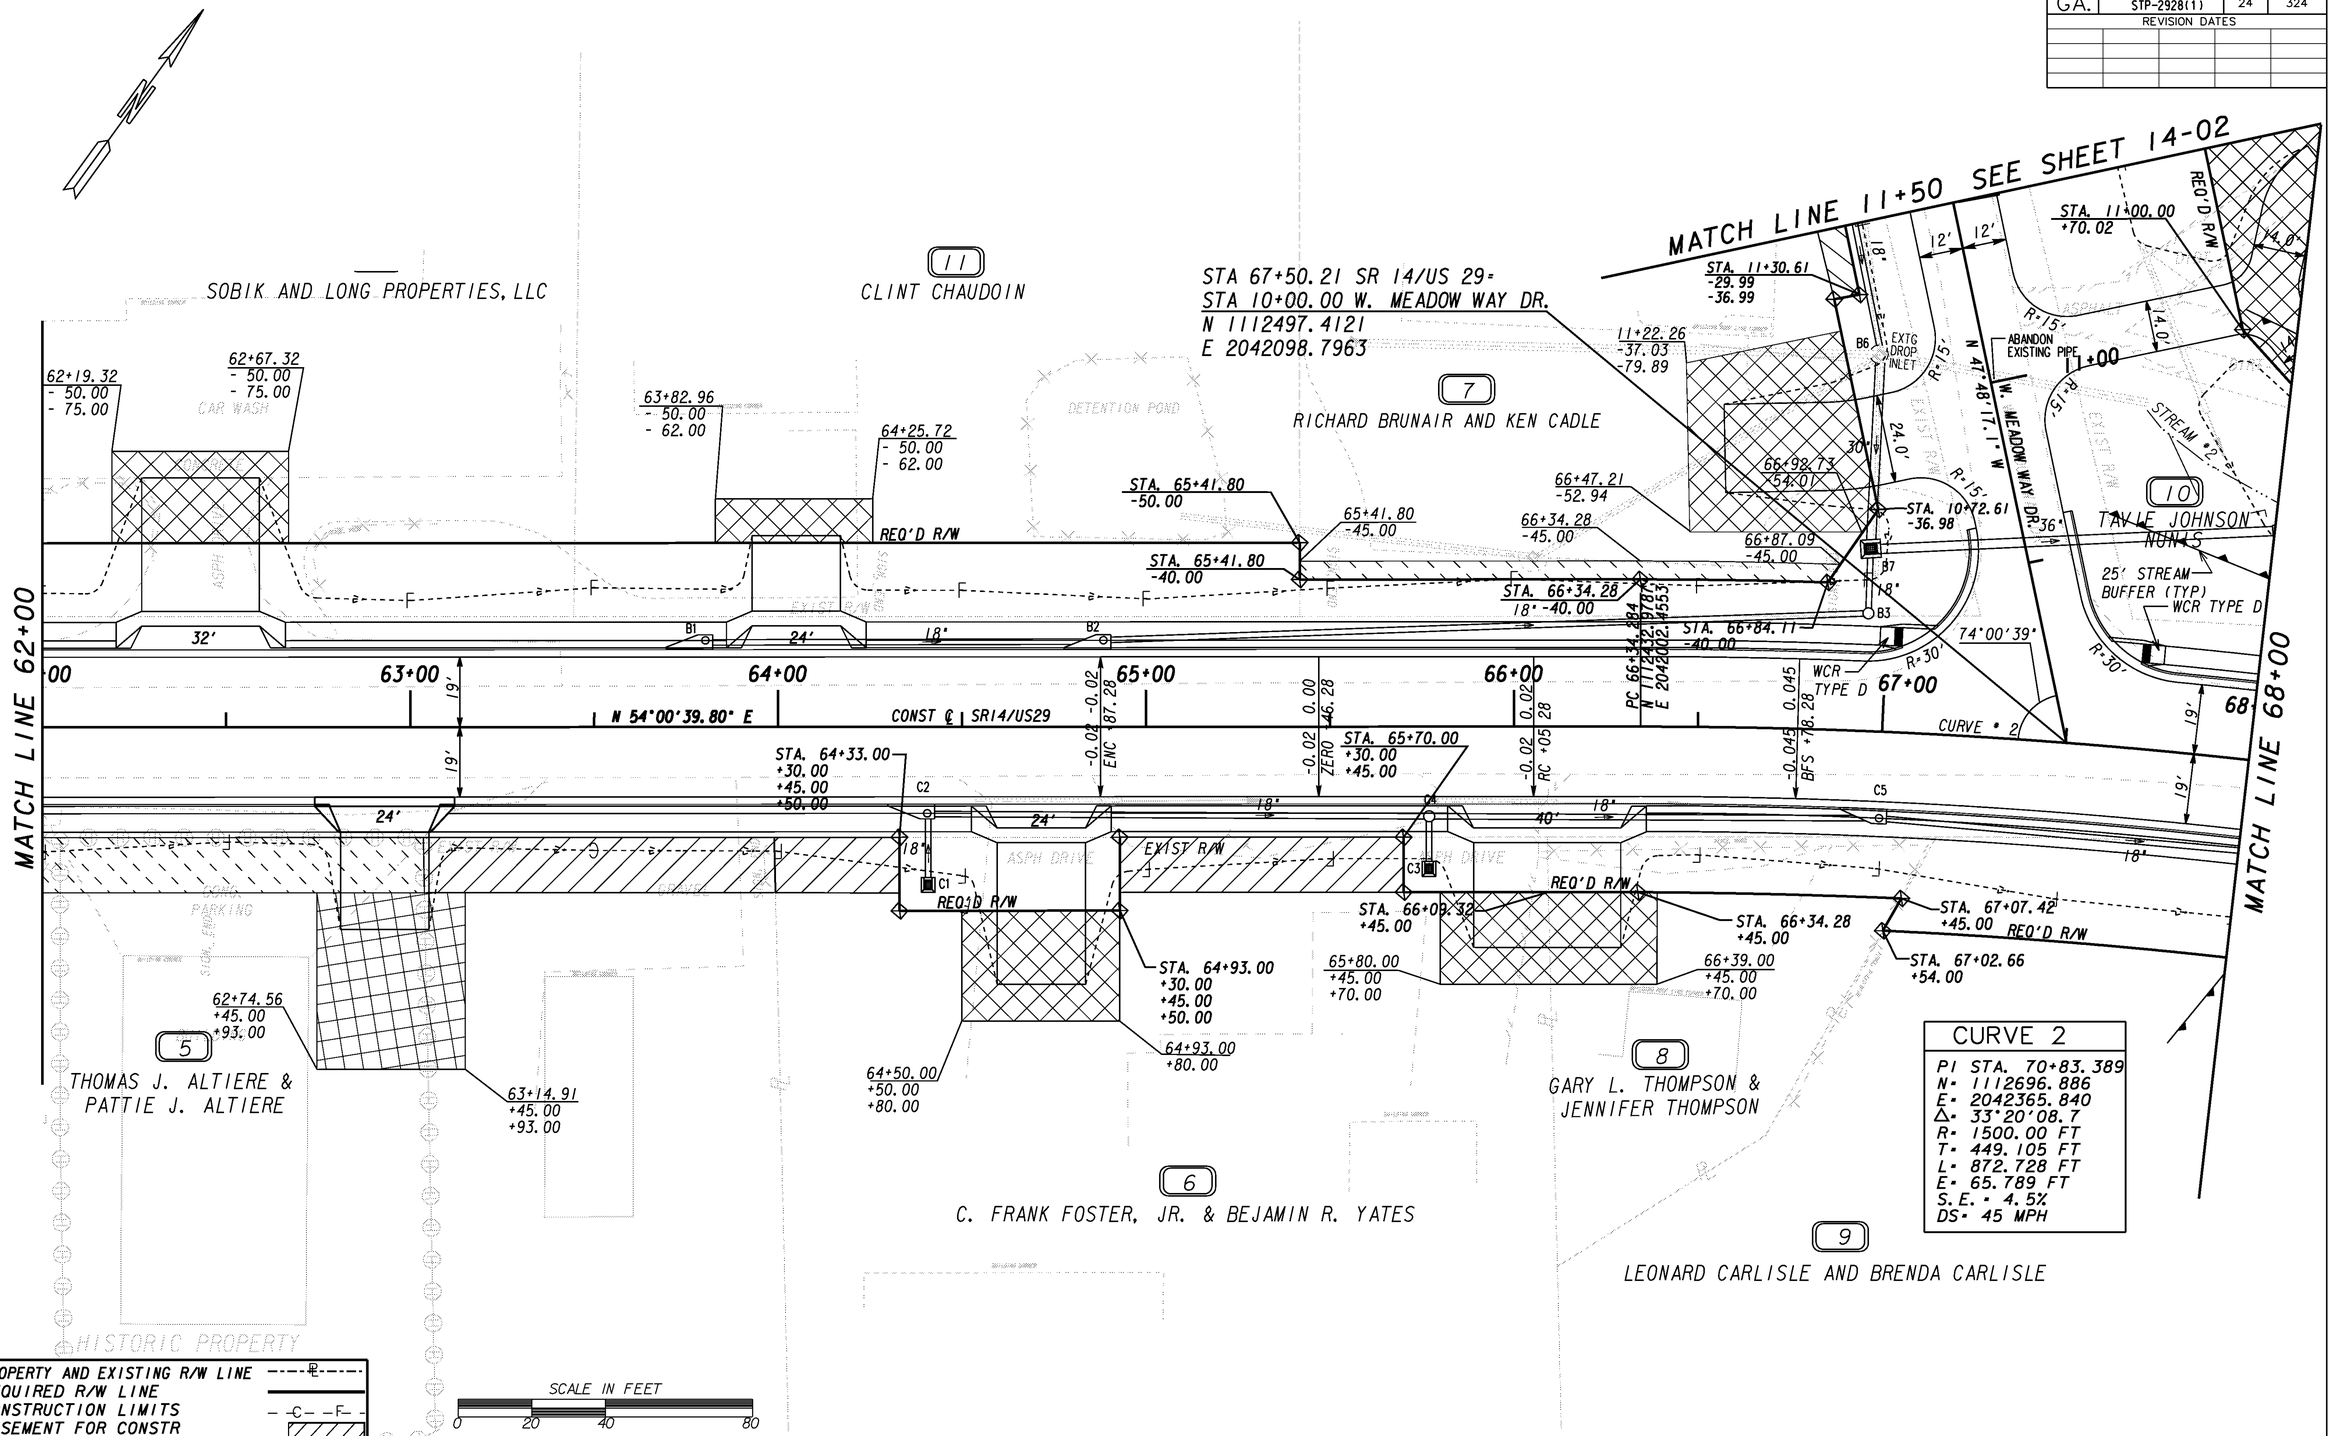

PARSONS
5390 TRIANGLE PARKWAY, SUITE 100
NORCROSS, GA 30092

STATE OF GEORGIA
DEPARTMENT OF TRANSPORTATION

GEORGIA DEPARTMENT OF TRANSPORTATION
CONSTRUCTION PLAN
S.R.14–U.S.29 IN LAGRANGE

DRAWING NO. 13-02

8/27/2007
h:\644460 troup\dgn\rwy\351170c02.dgn
2:43:11 PM