STATE	PROJECT NUMBER	SHEET NO.	TOTAL SHEETS
GA.	STP-2928(1)	49	324

REVISION DATES

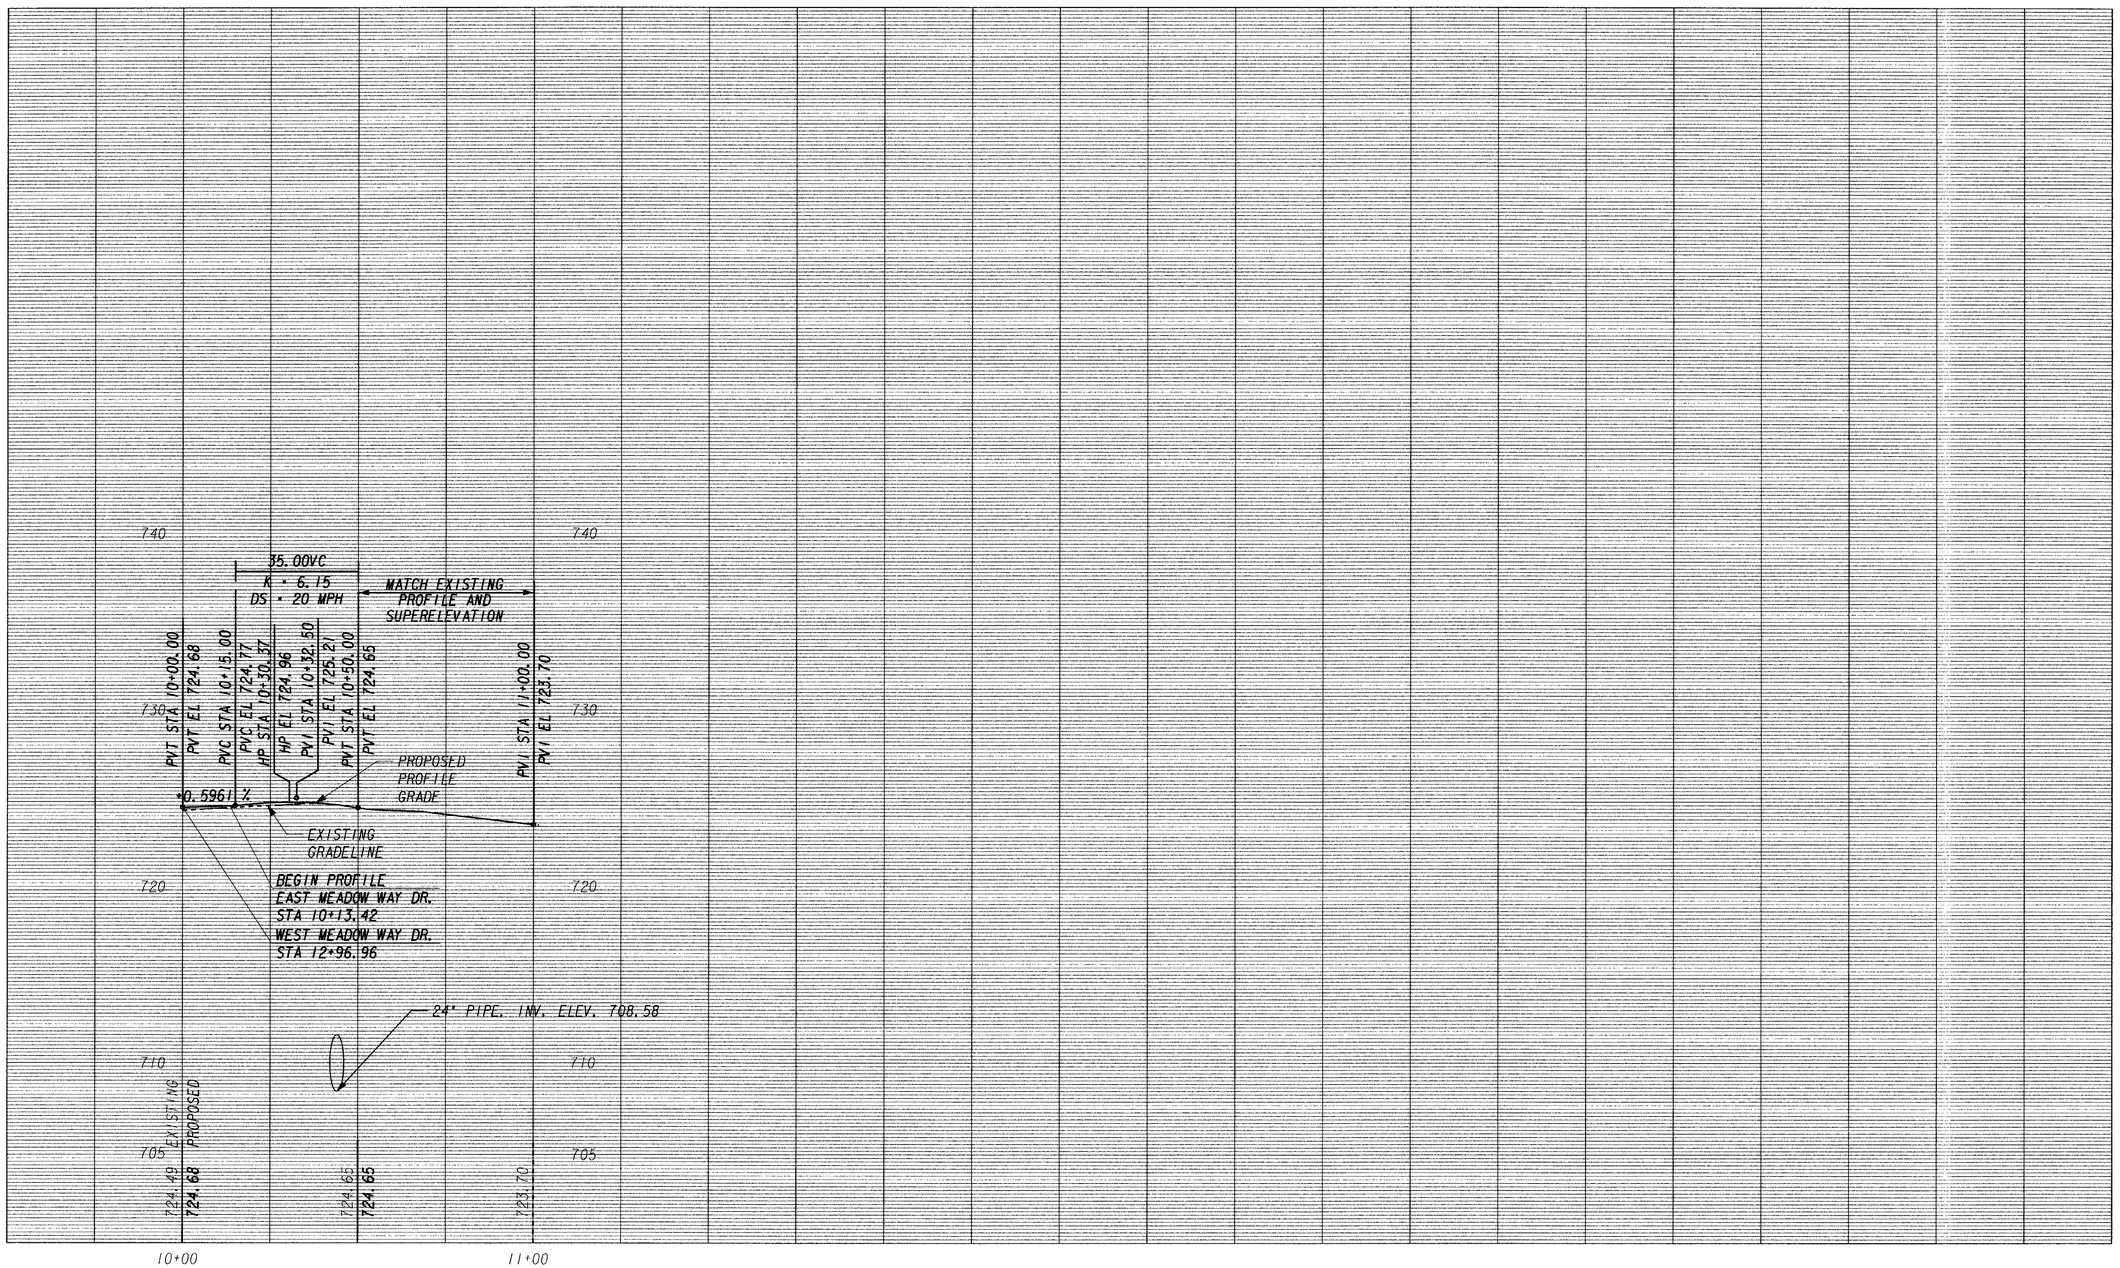

SCALE: 1" = 4' VERT
1" = 20' HORIZ

PARSONS
5390 TRIANGLE PARKWAY, SUITE 100
NORCROSS, GA 30092

STATE OF GEORGIA
DEPARTMENT OF TRANSPORTATION

GEORGIA DEPARTMENT OF TRANSPORTATION
EAST MEADOW WAY DR. PROFILE
S.R. 14 – U.S. 29 IN LAGRANGE

DRAWING No.
16-02

7/6/2007
h:\644460 troup\dgn\wyr\351170prosiderds.dgn
9:40:59 AM