STATE	PROJECT NUMBER	SHEET NO.	TOTAL SHEETS
GA.	BRST-090-1(21)	52	324

REVISION DATES

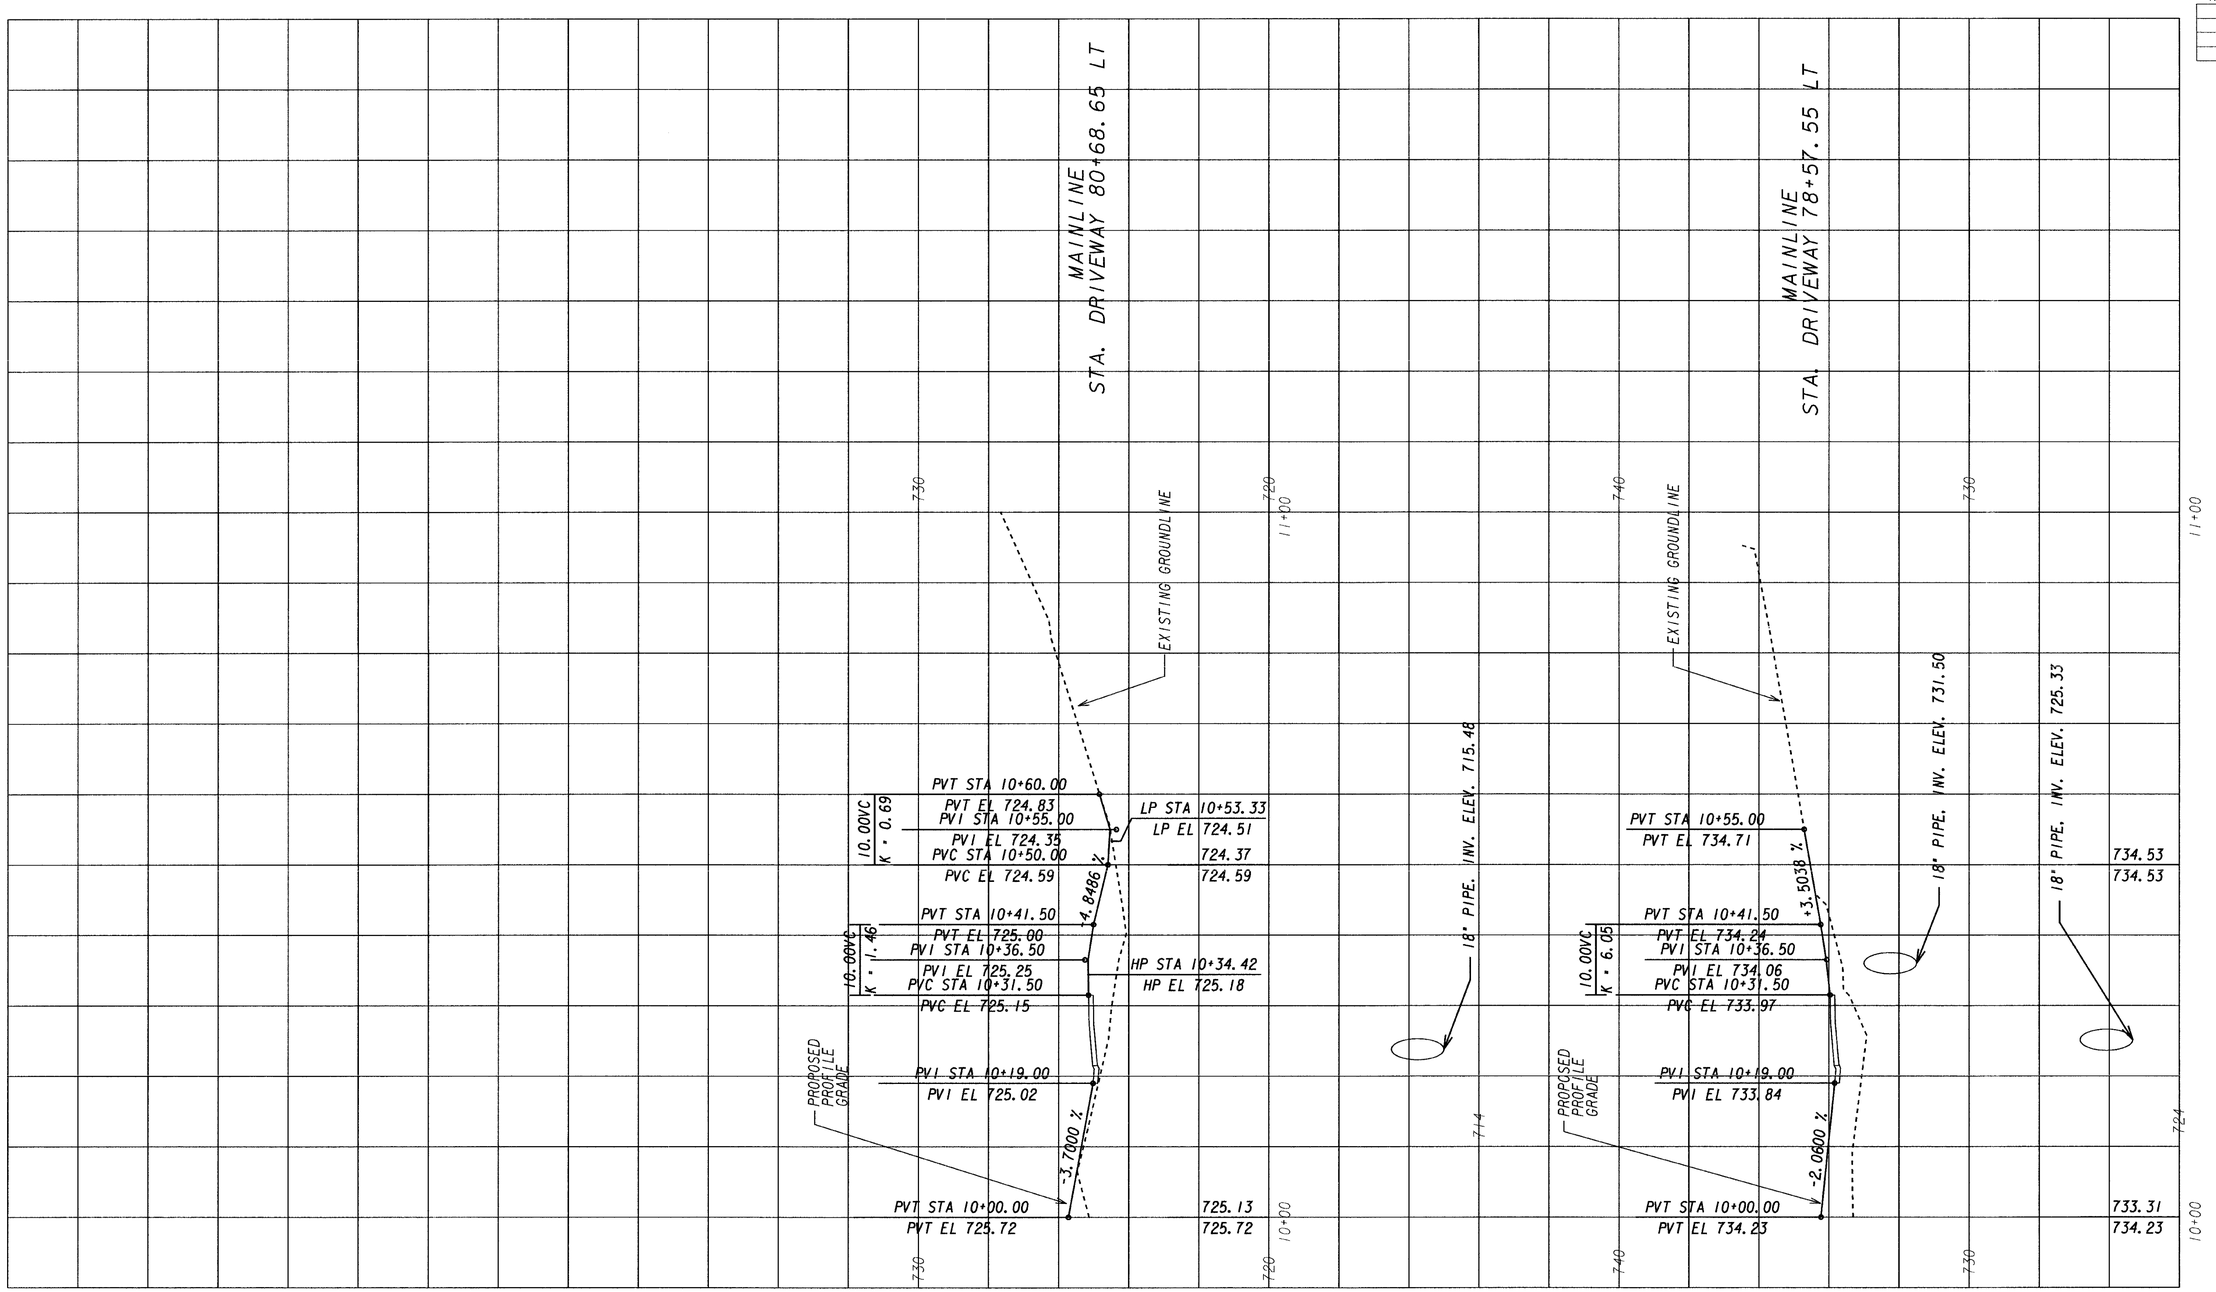

SCALE: 1" = 10' HORIZ
1" = 2' VERT

PARSONS
5390 TRIANGLE PARKWAY, SUITE 100
NORCROSS, GA 30092

STATE OF GEORGIA
DEPARTMENT OF TRANSPORTATION

DRIVEWAY PROFILES
S.R. 14 – U.S. 29 IN LAGRANGE

DRAWING No.
17-05

7/6/2007
h:\944450 troup\dgn\rwy\3511170drvpro.DGN
9:42:51 AM