STATE	PROJECT NUMBER	SHEET NO.	TOTAL SHEETS
GA.	STP-2928(1)	78	324

REVISION DATES

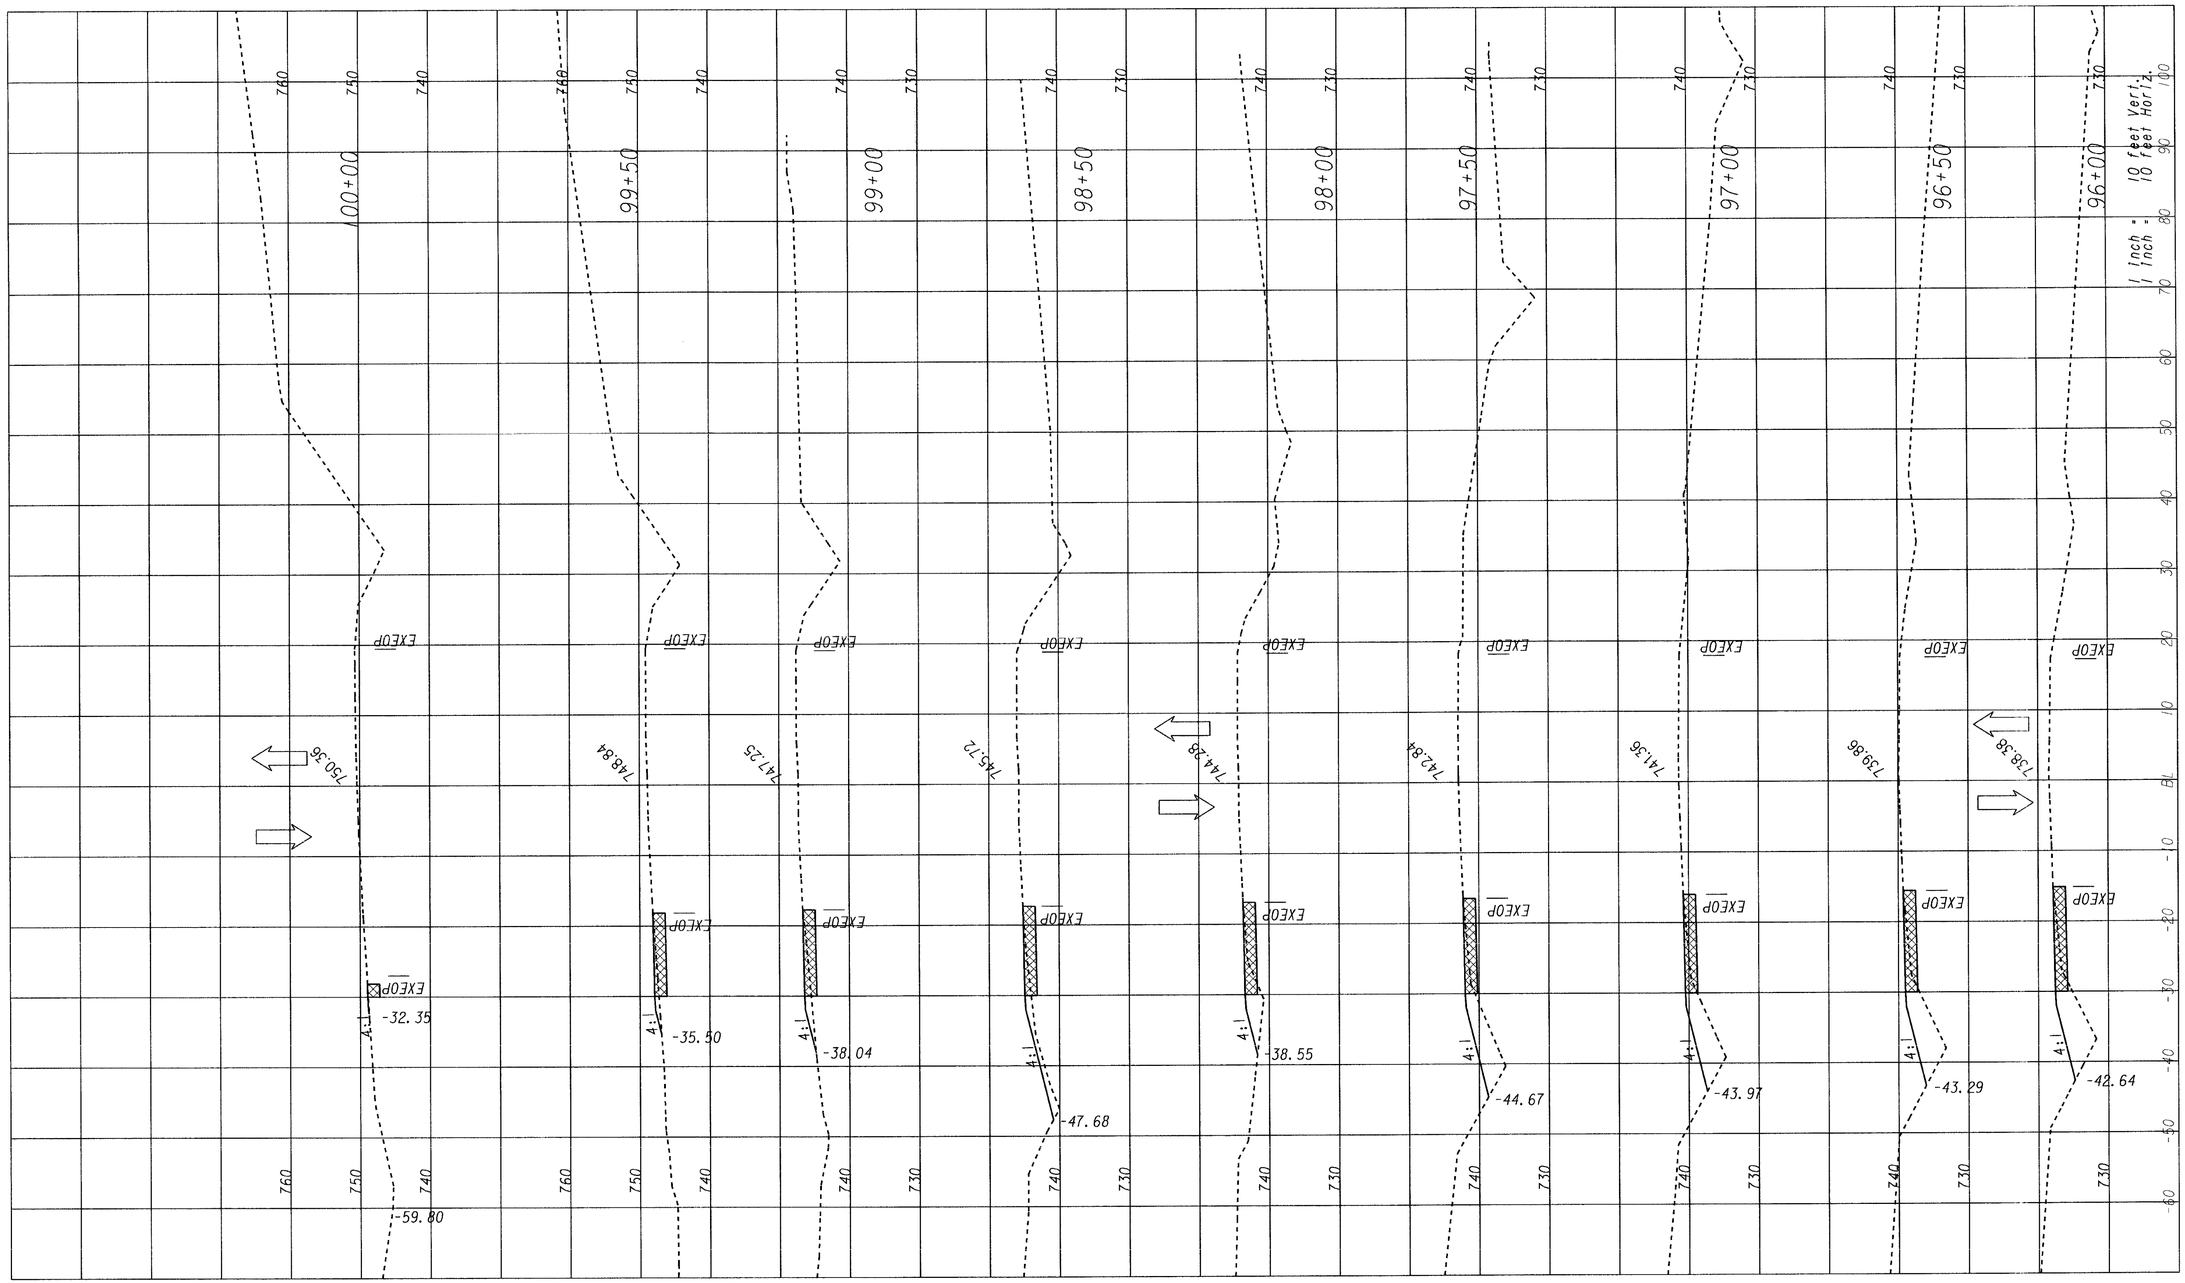

PARSONS
5390 TRIANGLE PARKWAY, SUITE 100
NORCROSS, GA 30092

STATE OF GEORGIA
DEPARTMENT OF TRANSPORTATION

GEORGIA DEPARTMENT OF TRANSPORTATION
STAGE 1 CROSS SECTIONS
S.R. 14 – U.S. 29 IN LAGRANGE

DRAWING No. 19-21

7-16-2007
R:\644460 TROUP\dgn\rwy\351170stg1xs.dgn
10:49:22 AM