STATE	PROJECT NUMBER	SHEET NO.	TOTAL SHEETS
GA.	STP-2928(1)	87	324
REVISION DATES			
10/11/07			

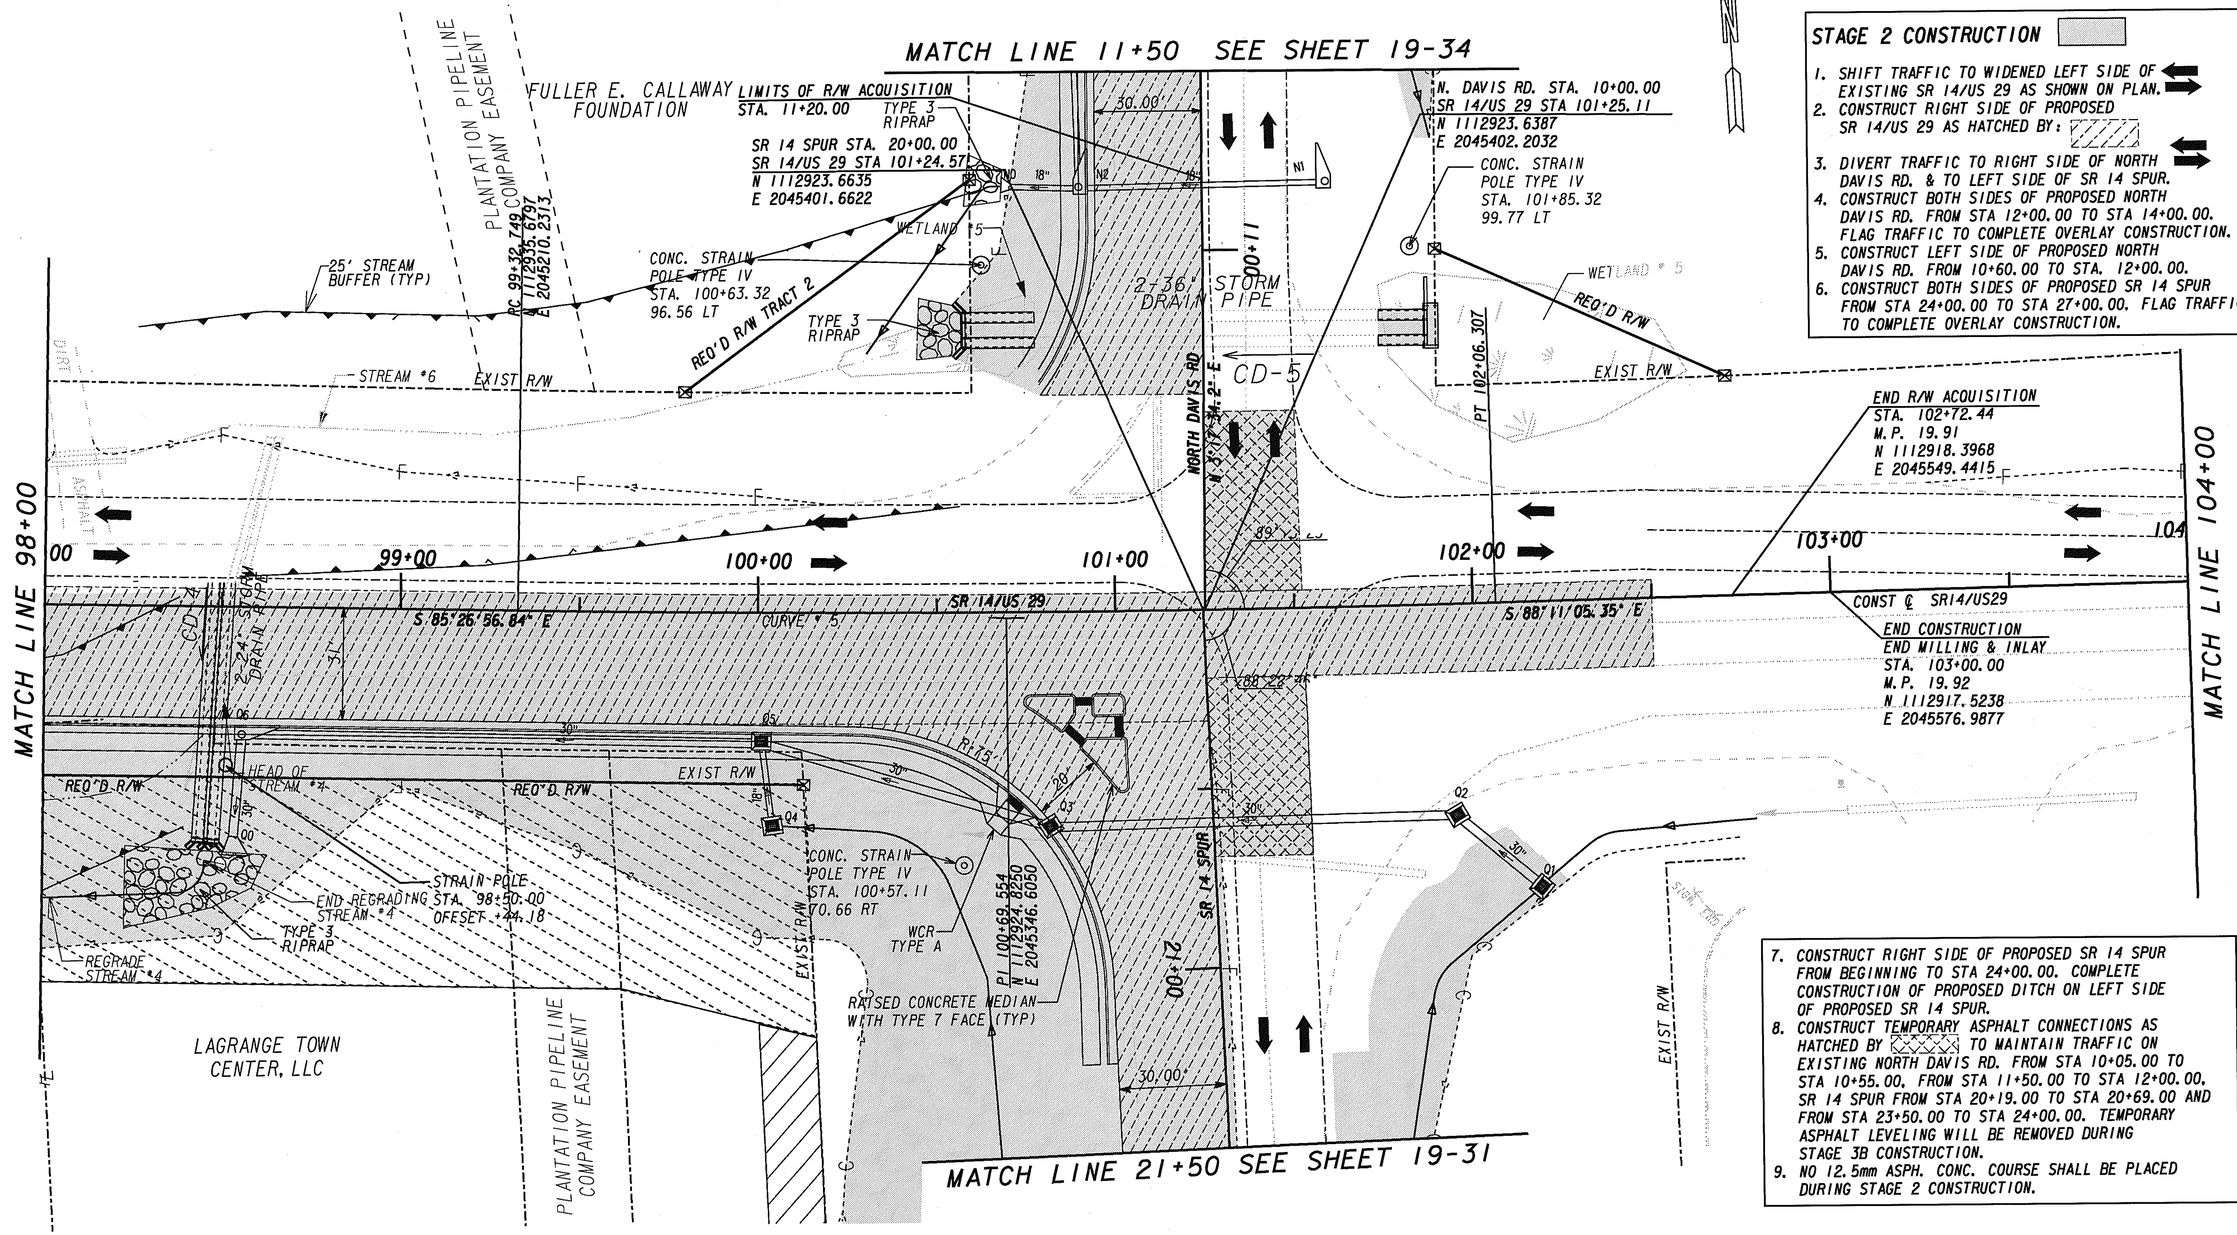

STAGE 2 CONSTRUCTION

1. SHIFT TRAFFIC TO WIDENED LEFT SIDE OF EXISTING SR 14/US 29 AS SHOWN ON PLAN.
2. CONSTRUCT RIGHT SIDE OF PROPOSED SR 14/US 29 AS HATCHED BY:
3. DIVERT TRAFFIC TO RIGHT SIDE OF NORTH DAVIS RD. & TO LEFT SIDE OF SR 14 SPUR.
4. CONSTRUCT BOTH SIDES OF PROPOSED NORTH DAVIS RD. FROM STA 12+00.00 TO STA 14+00.00. FLAG TRAFFIC TO COMPLETE OVERLAY CONSTRUCTION.
5. CONSTRUCT LEFT SIDE OF PROPOSED NORTH DAVIS RD. FROM 10+60.00 TO STA. 12+00.00.
6. CONSTRUCT BOTH SIDES OF PROPOSED SR 14 SPUR FROM STA 24+00.00 TO STA 27+00.00. FLAG TRAFFIC TO COMPLETE OVERLAY CONSTRUCTION.
7. CONSTRUCT RIGHT SIDE OF PROPOSED SR 14 SPUR FROM BEGINNING TO STA 24+00.00. COMPLETE CONSTRUCTION OF PROPOSED DITCH ON LEFT SIDE OF PROPOSED SR 14 SPUR.
8. CONSTRUCT TEMPORARY ASPHALT CONNECTIONS AS HATCHED BY TO MAINTAIN TRAFFIC ON EXISTING NORTH DAVIS RD. FROM STA 10+05.00 TO STA 10+55.00, FROM STA 11+50.00 TO STA 12+00.00, SR 14 SPUR FROM STA 20+19.00 TO STA 20+69.00 AND FROM STA 23+50.00 TO STA 24+00.00. TEMPORARY ASPHALT LEVELING WILL BE REMOVED DURING STAGE 3B CONSTRUCTION.
9. NO 12.5mm ASPH. CONC. COURSE SHALL BE PLACED DURING STAGE 2 CONSTRUCTION.

PARSONS
5390 TRIANGLE PARKWAY, SUITE 100
NORCROSS, GA 30092

STATE OF GEORGIA
DEPARTMENT OF TRANSPORTATION

GEORGIA DEPARTMENT OF TRANSPORTATION
STAGE 2 CONSTRUCTION
S.R.14–U.S.29 IN LAGRANGE

DRAWING No. 19-30

10/25/2007
H:\644460 TROUP\dgn\Rwy\351170stg208.dgn
3:53:28 PM