STATE	PROJECT NUMBER	SHEET NO.	TOTAL SHEETS
GA.	STP-2928(1)	92	324
REVISION DATES			

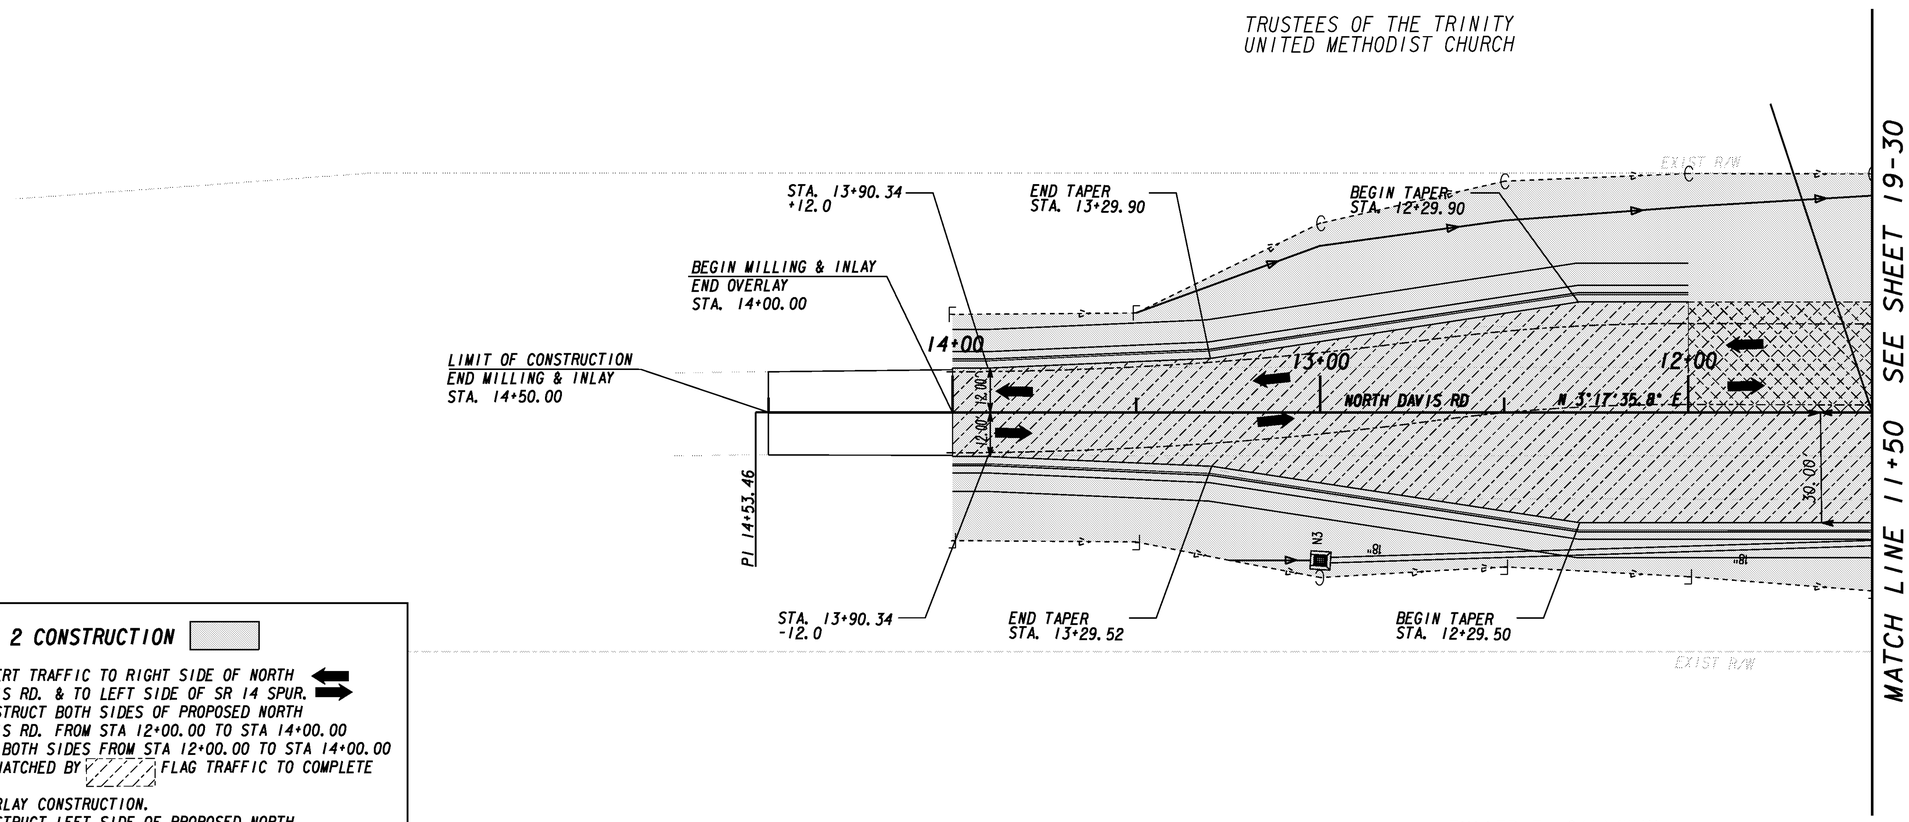

STAGE 2 CONSTRUCTION

1. DIVERT TRAFFIC TO RIGHT SIDE OF NORTH DAVIS RD. & TO LEFT SIDE OF SR 14 SPUR.
2. CONSTRUCT BOTH SIDES OF PROPOSED NORTH DAVIS RD. FROM STA 12+00.00 TO STA 14+00.00 AND BOTH SIDES FROM STA 12+00.00 TO STA 14+00.00 AS HATCHED BY FLAG TRAFFIC TO COMPLETE OVERLAY CONSTRUCTION.
3. CONSTRUCT LEFT SIDE OF PROPOSED NORTH DAVIS RD. FROM 10+60.00+00 TO STA. 12+00.00.
4. CONSTRUCT TEMPORARY ASPHALT LEVELING AS HATCHED BY TO MAINTAIN TRAFFIC ON EXISTING NORTH DAVIS RD. FROM STA 10+05.00 TO STA 10+55.00, FROM STA 11+50.00 TO STA 12+00.00. SR 14 SPUR FROM STA 20+19.00 TO STA 20+69.00 AND FROM STA 23+50.00 TO STA 24+00.00. TEMPORARY ASPHALT LEVELING WILL BE REMOVED DURING STAGE 3B CONSTRUCTION.
5. NO 12.5 mm ASPH. CONC. COURSE SHALL BE PLACED DURING STAGE 2 CONSTRUCTION.

SCALE IN FEET
0 20 40 80

PARSONS
5390 TRIANGLE PARKWAY, SUITE 100
NORCROSS, GA 30092

STATE OF GEORGIA
DEPARTMENT OF TRANSPORTATION

GEORGIA DEPARTMENT OF TRANSPORTATION
STAGE 2 CONSTRUCTION
S.R.14–U.S.29 IN LAGRANGE

DRAWING No.
19-34

8-27-2007
h:\644460 troup\dgn\rwy\351170stg212.dgn
2:56:08 PM