STATE	PROJECT NUMBER	SHEET NO.	TOTAL SHEETS
GA.	STP-2928(1)	99	324

REVISION DATES

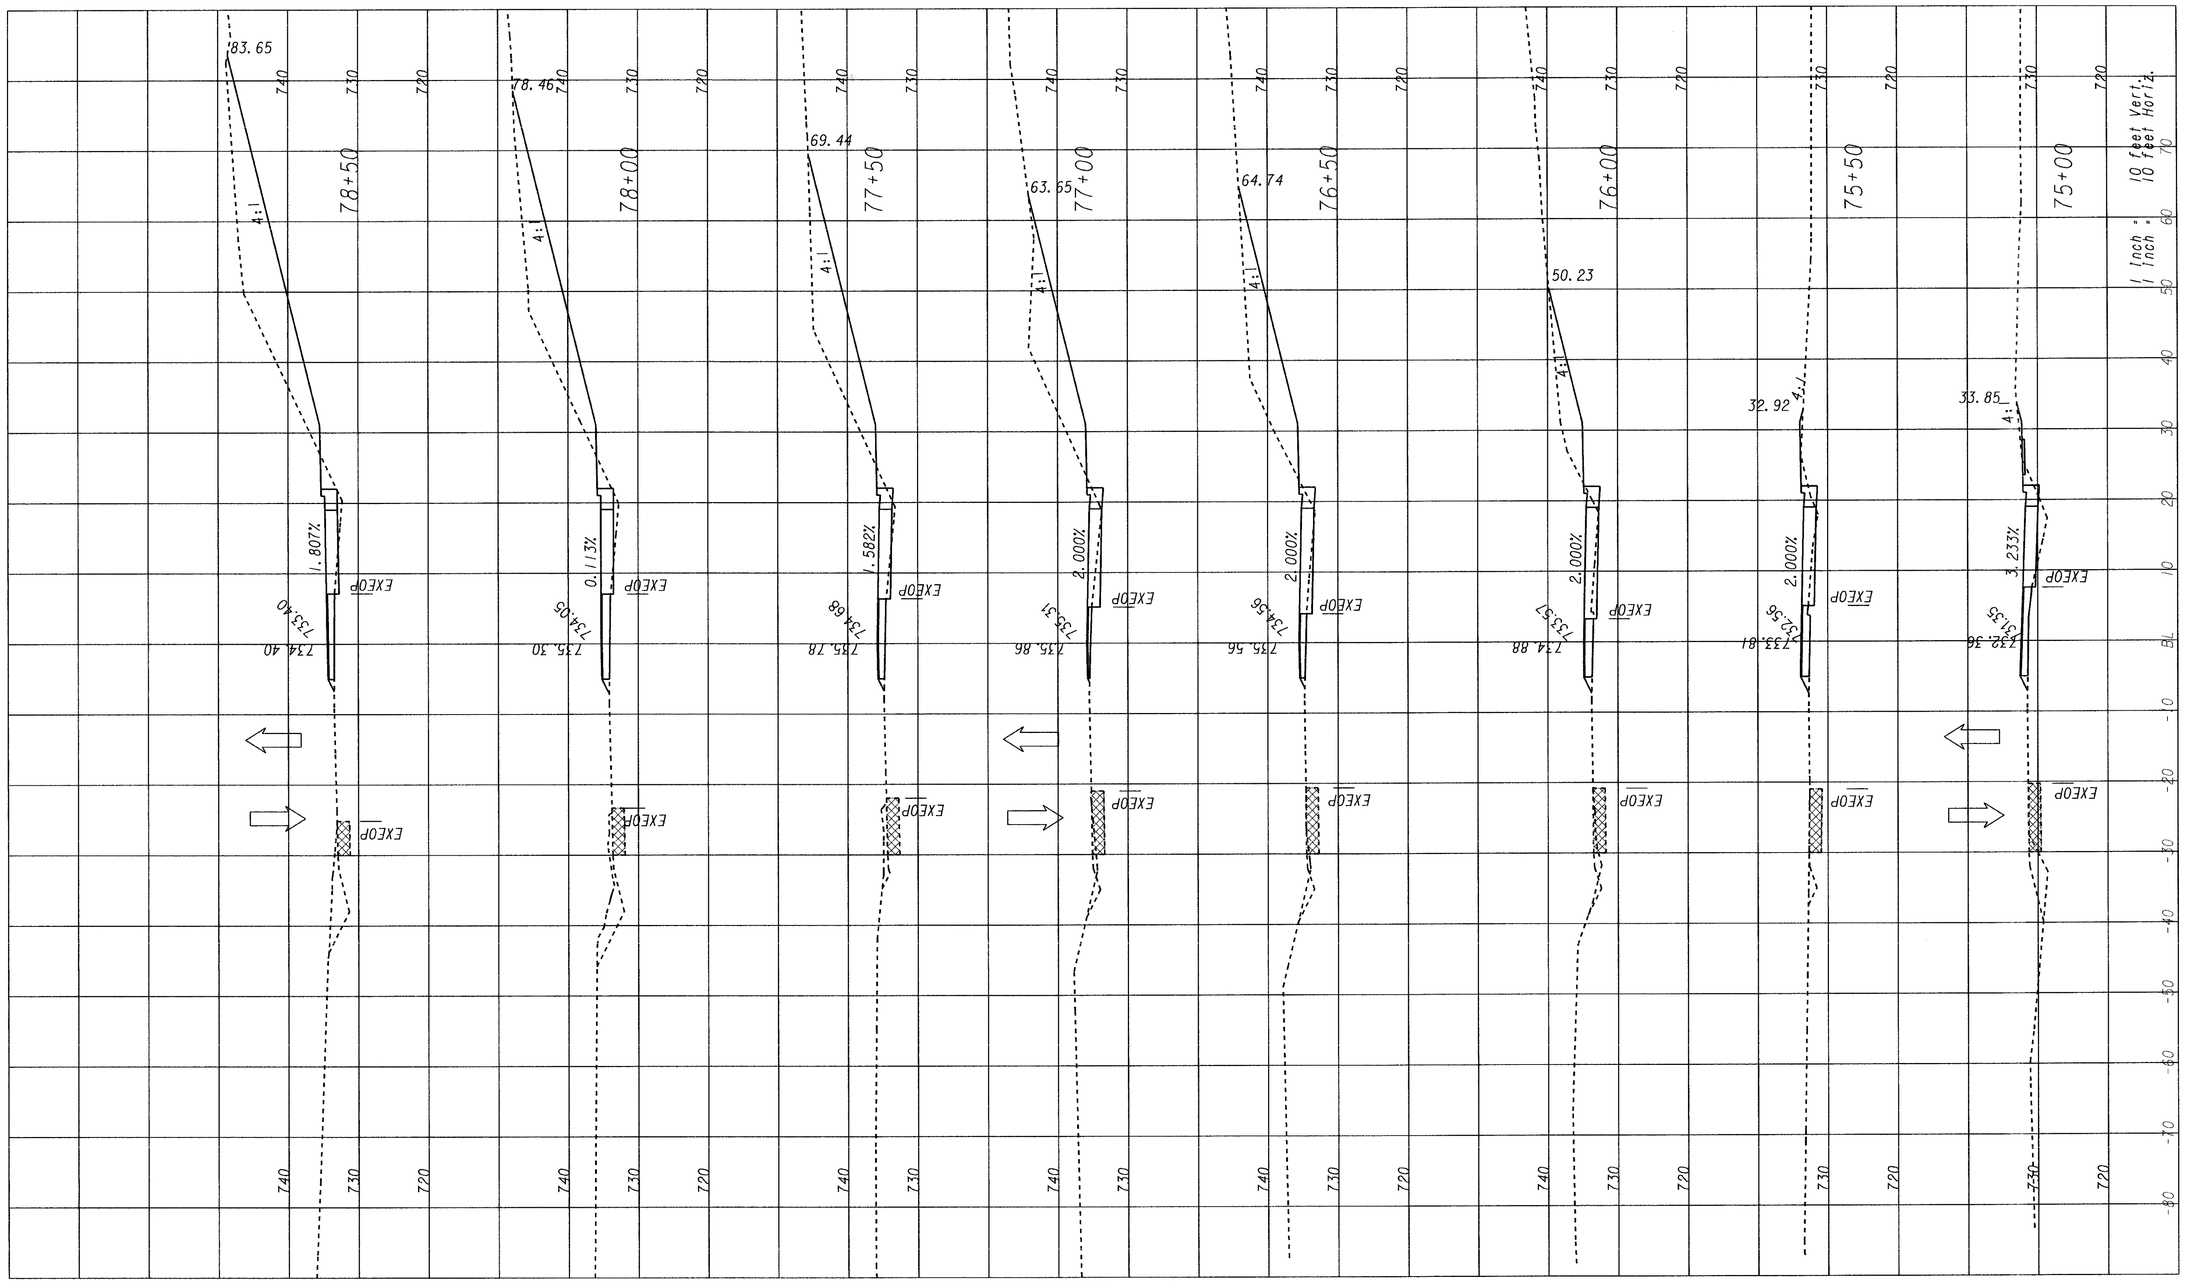

PARSONS
5390 TRIANGLE PARKWAY, SUITE 100
NORCROSS, GA 30092

STATE OF GEORGIA
DEPARTMENT OF TRANSPORTATION

GEORGIA DEPARTMENT OF TRANSPORTATION
STAGE 2 CROSS SECTIONS
S.R. 14 – U.S. 29 IN LAGRANGE

DRAWING No. 19-41

7*16*2007
h:\644460 troup\dgn\rwy\351170stg2xs.dgn
10:50:40 AM