STATE	PROJECT NUMBER	SHEET NO.	TOTAL SHEETS
GA.	STP-2928(1)	10	34

REVISION DATES

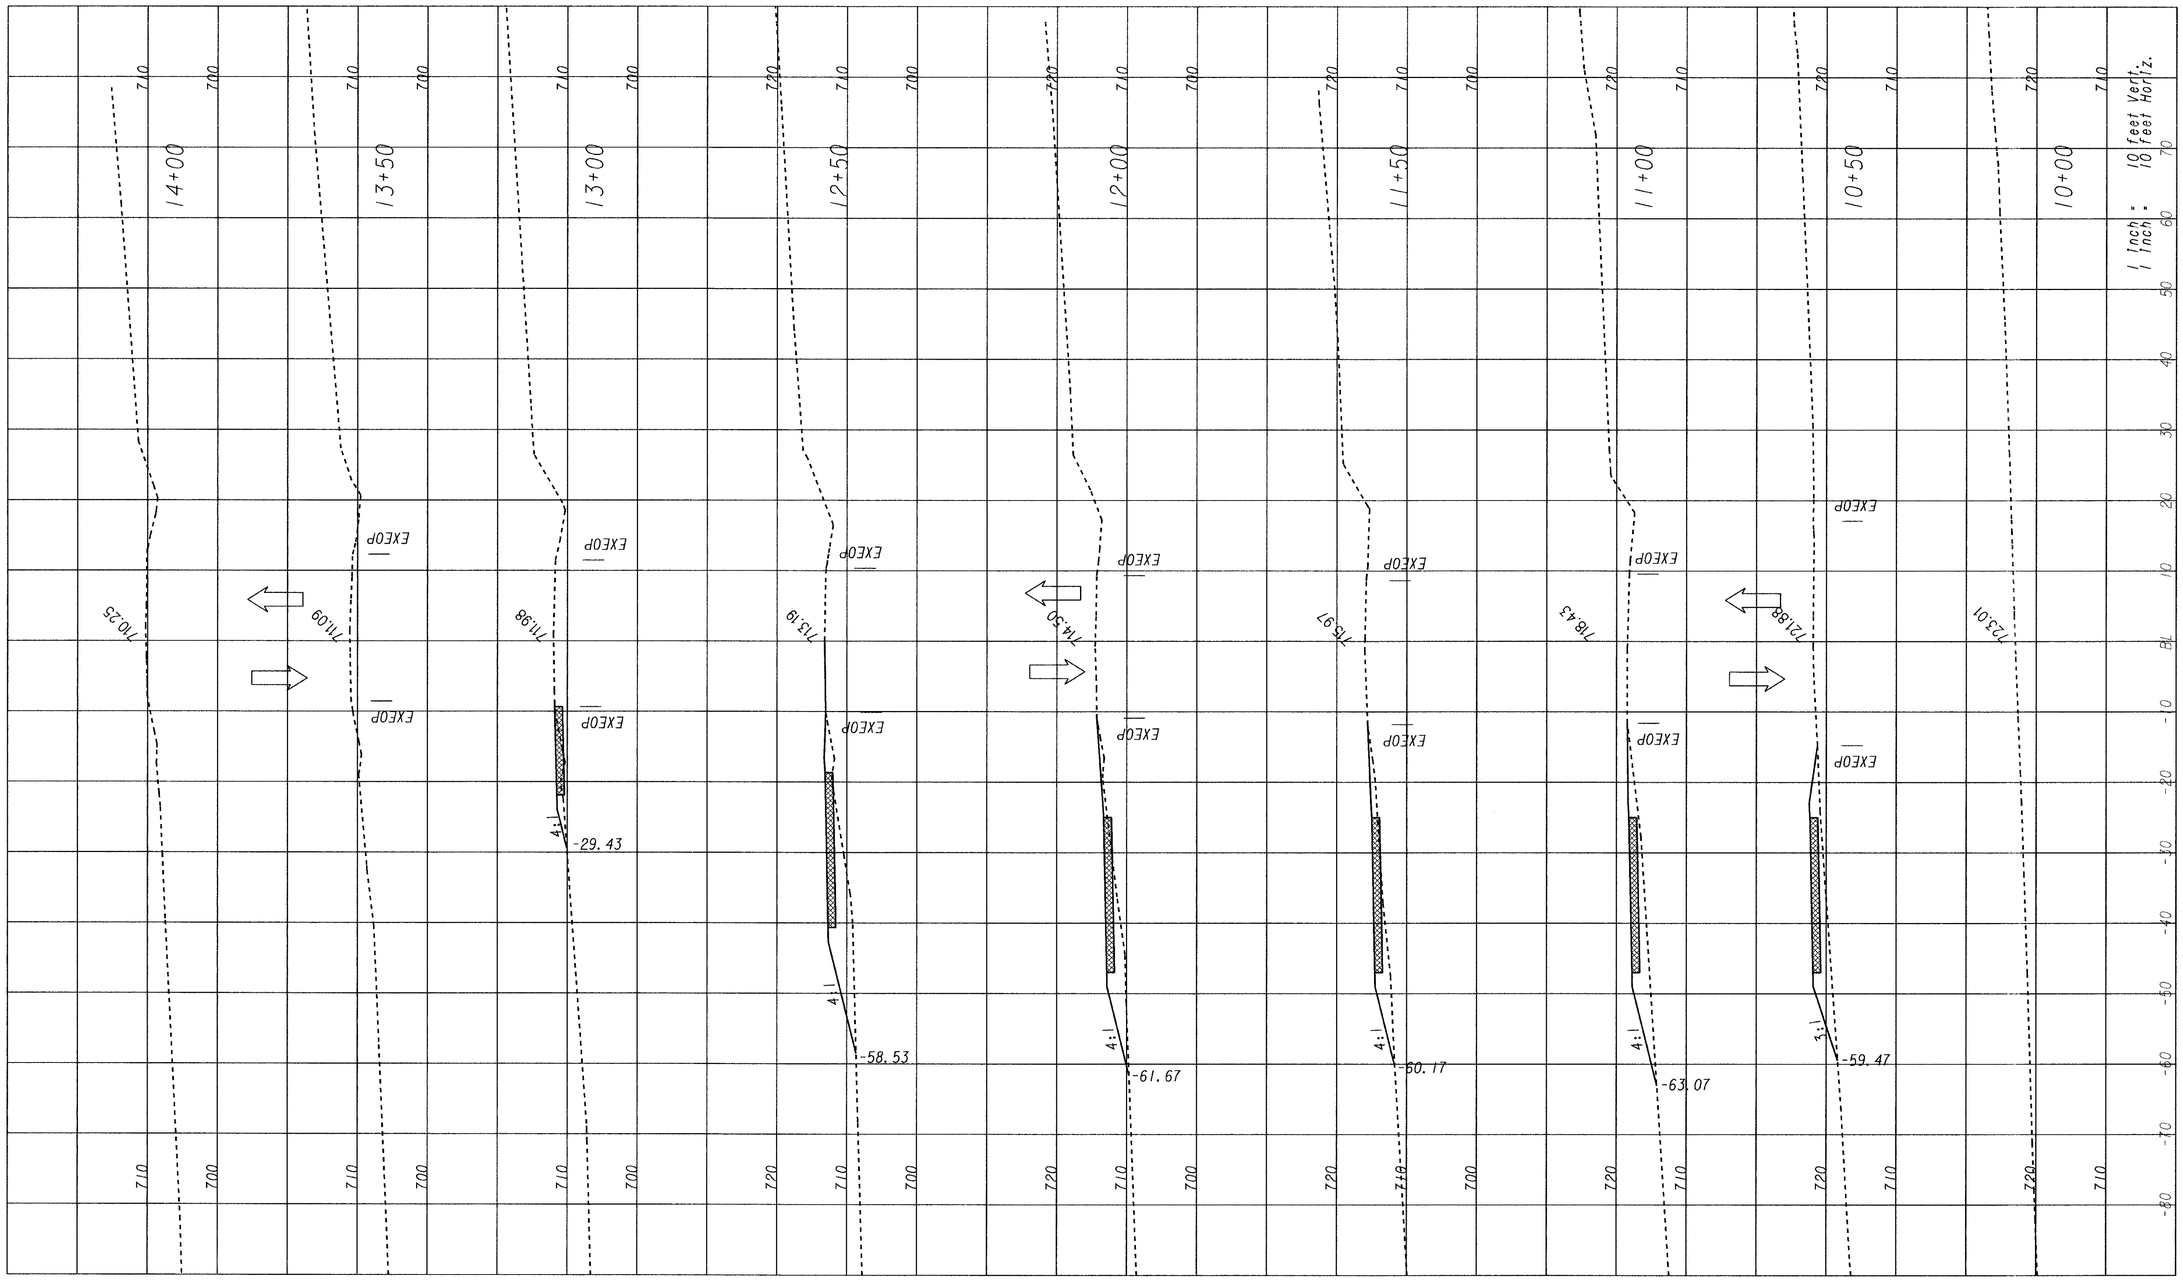

PARSONS
5390 TRIANGLE PARKWAY, SUITE 100
NORCROSS, GA 30092

STATE OF GEORGIA
DEPARTMENT OF TRANSPORTATION

GEORGIA DEPARTMENT OF TRANSPORTATION
STAGE 2 CROSS SECTIONS – WHITAKER STREET
S.R. 14 – U.S. 29 IN LAGRANGE

DRAWING No. 19-50

7*16*2007
h:\644460 tcroup\dgn\rwy\351170stg2xs_edrds.dgn
10:50:55 AM