STATE	PROJECT NUMBER	SHEET NO.	TOTAL SHEETS
GA.	STP-2928(1)	111	329

REVISION DATES

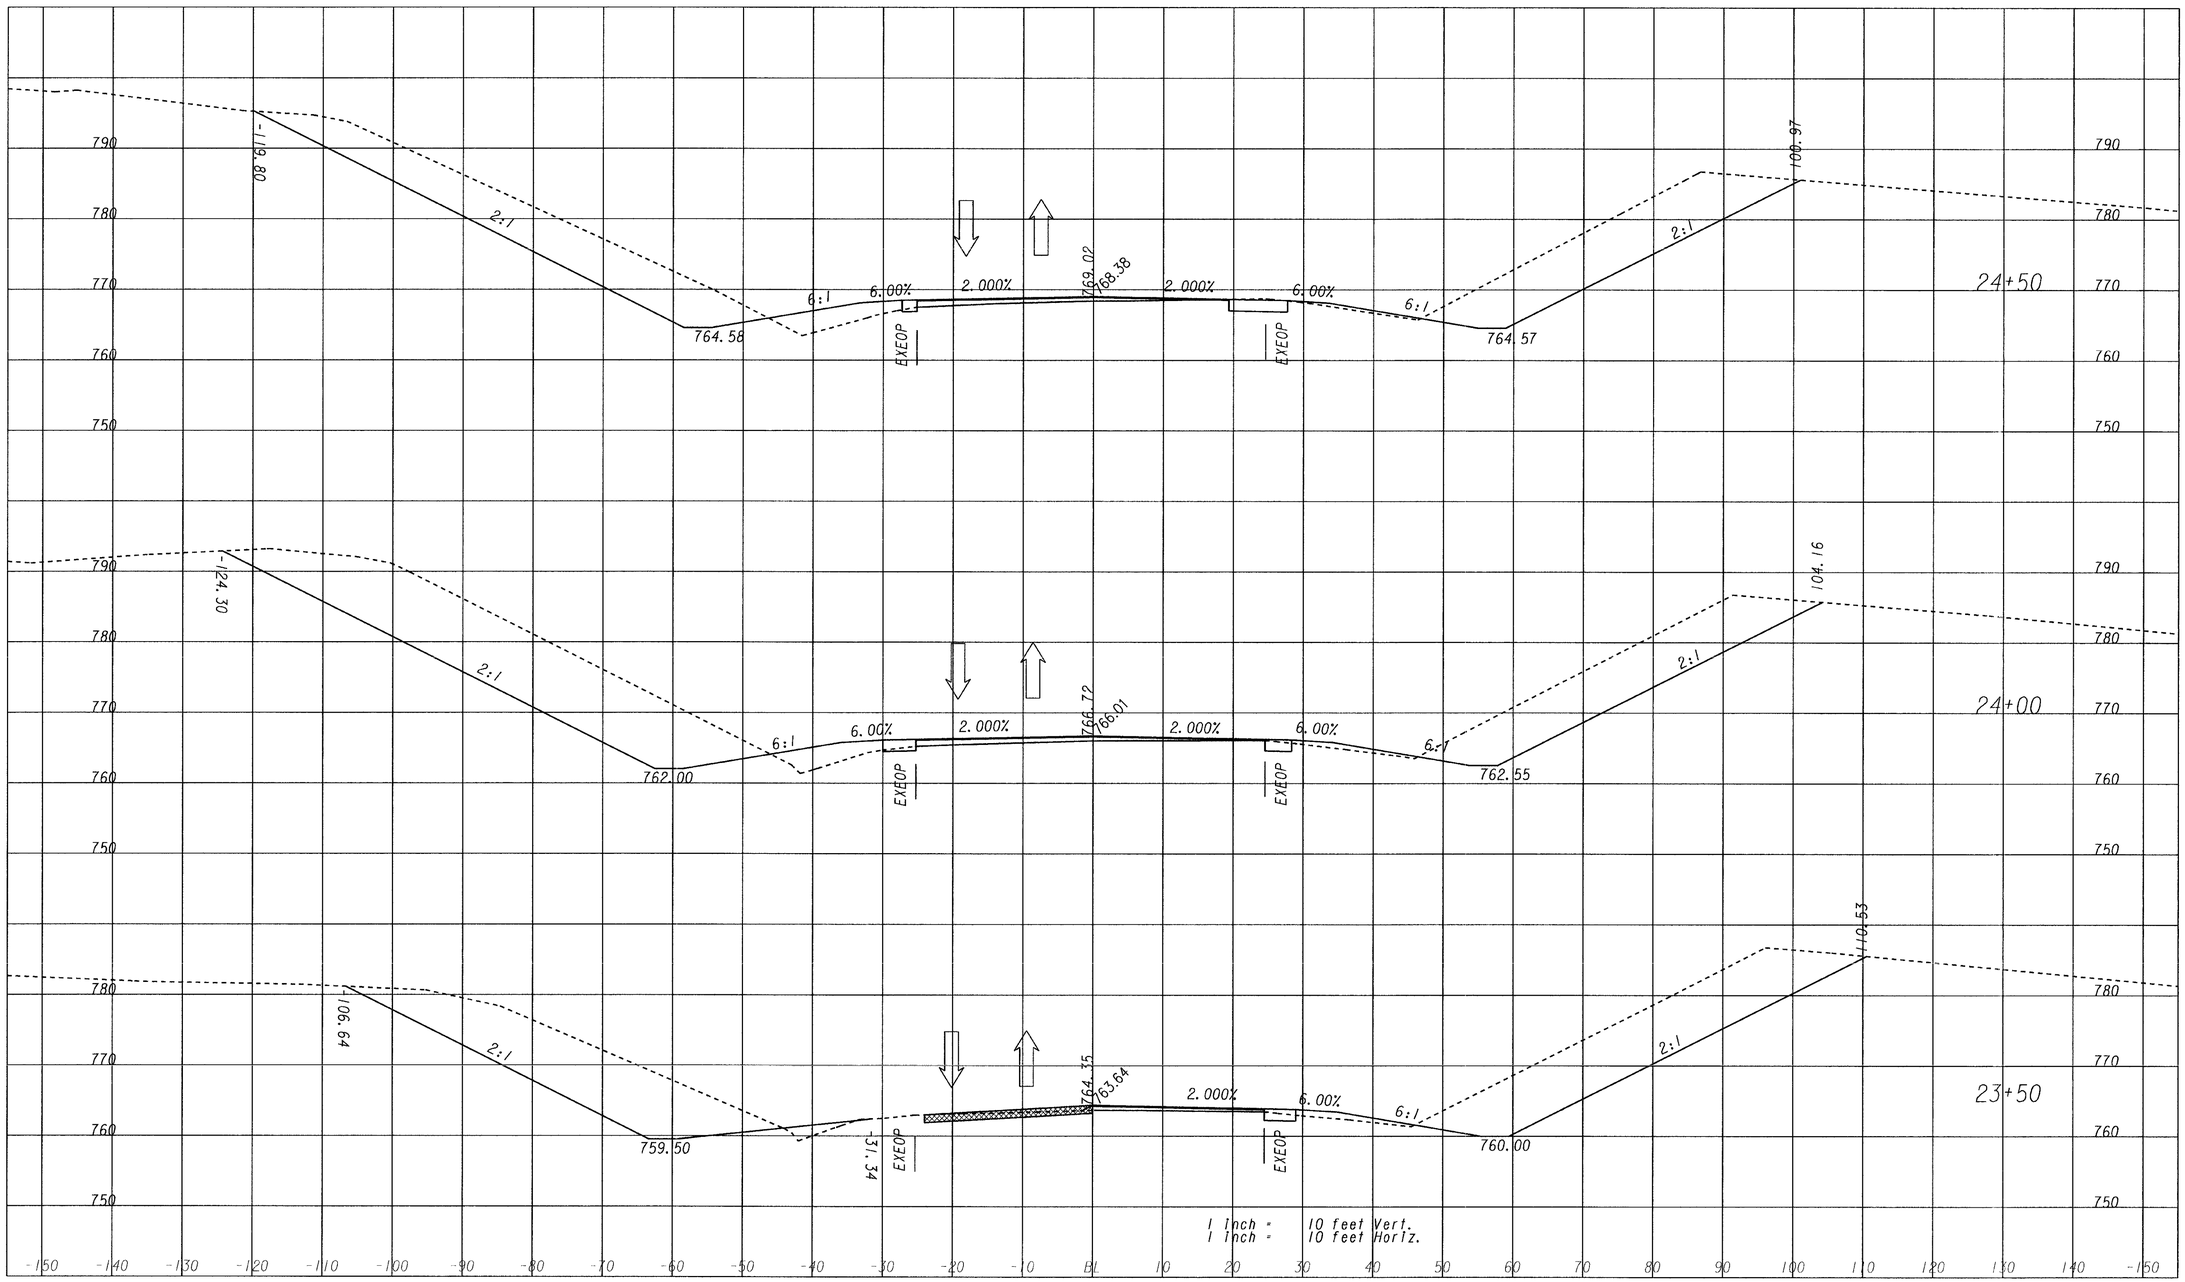

TEMPORARY ASPHALT LEVELING

STAGE 2 TRAFFIC

PARSONS
5390 TRIANGLE PARKWAY, SUITE 100
NORCROSS, GA 30092

STATE OF GEORGIA
DEPARTMENT OF TRANSPORTATION

GEORGIA DEPARTMENT OF TRANSPORTATION
STAGE 2 CROSS SECTIONS - SR 14 SPUR
S.R. 14 - U.S. 29 IN LAGRANGE

DRAWING No. 19-53

7*16*2007
h:\644460 tcoup\dgn\rwy\351170stg2xs_sdrdn.dgn
10:51:00 AM