STATE	PROJECT NUMBER	SHEET NO.	TOTAL SHEETS
GA.	STP-2928(1)	120	324

REVISION DATES

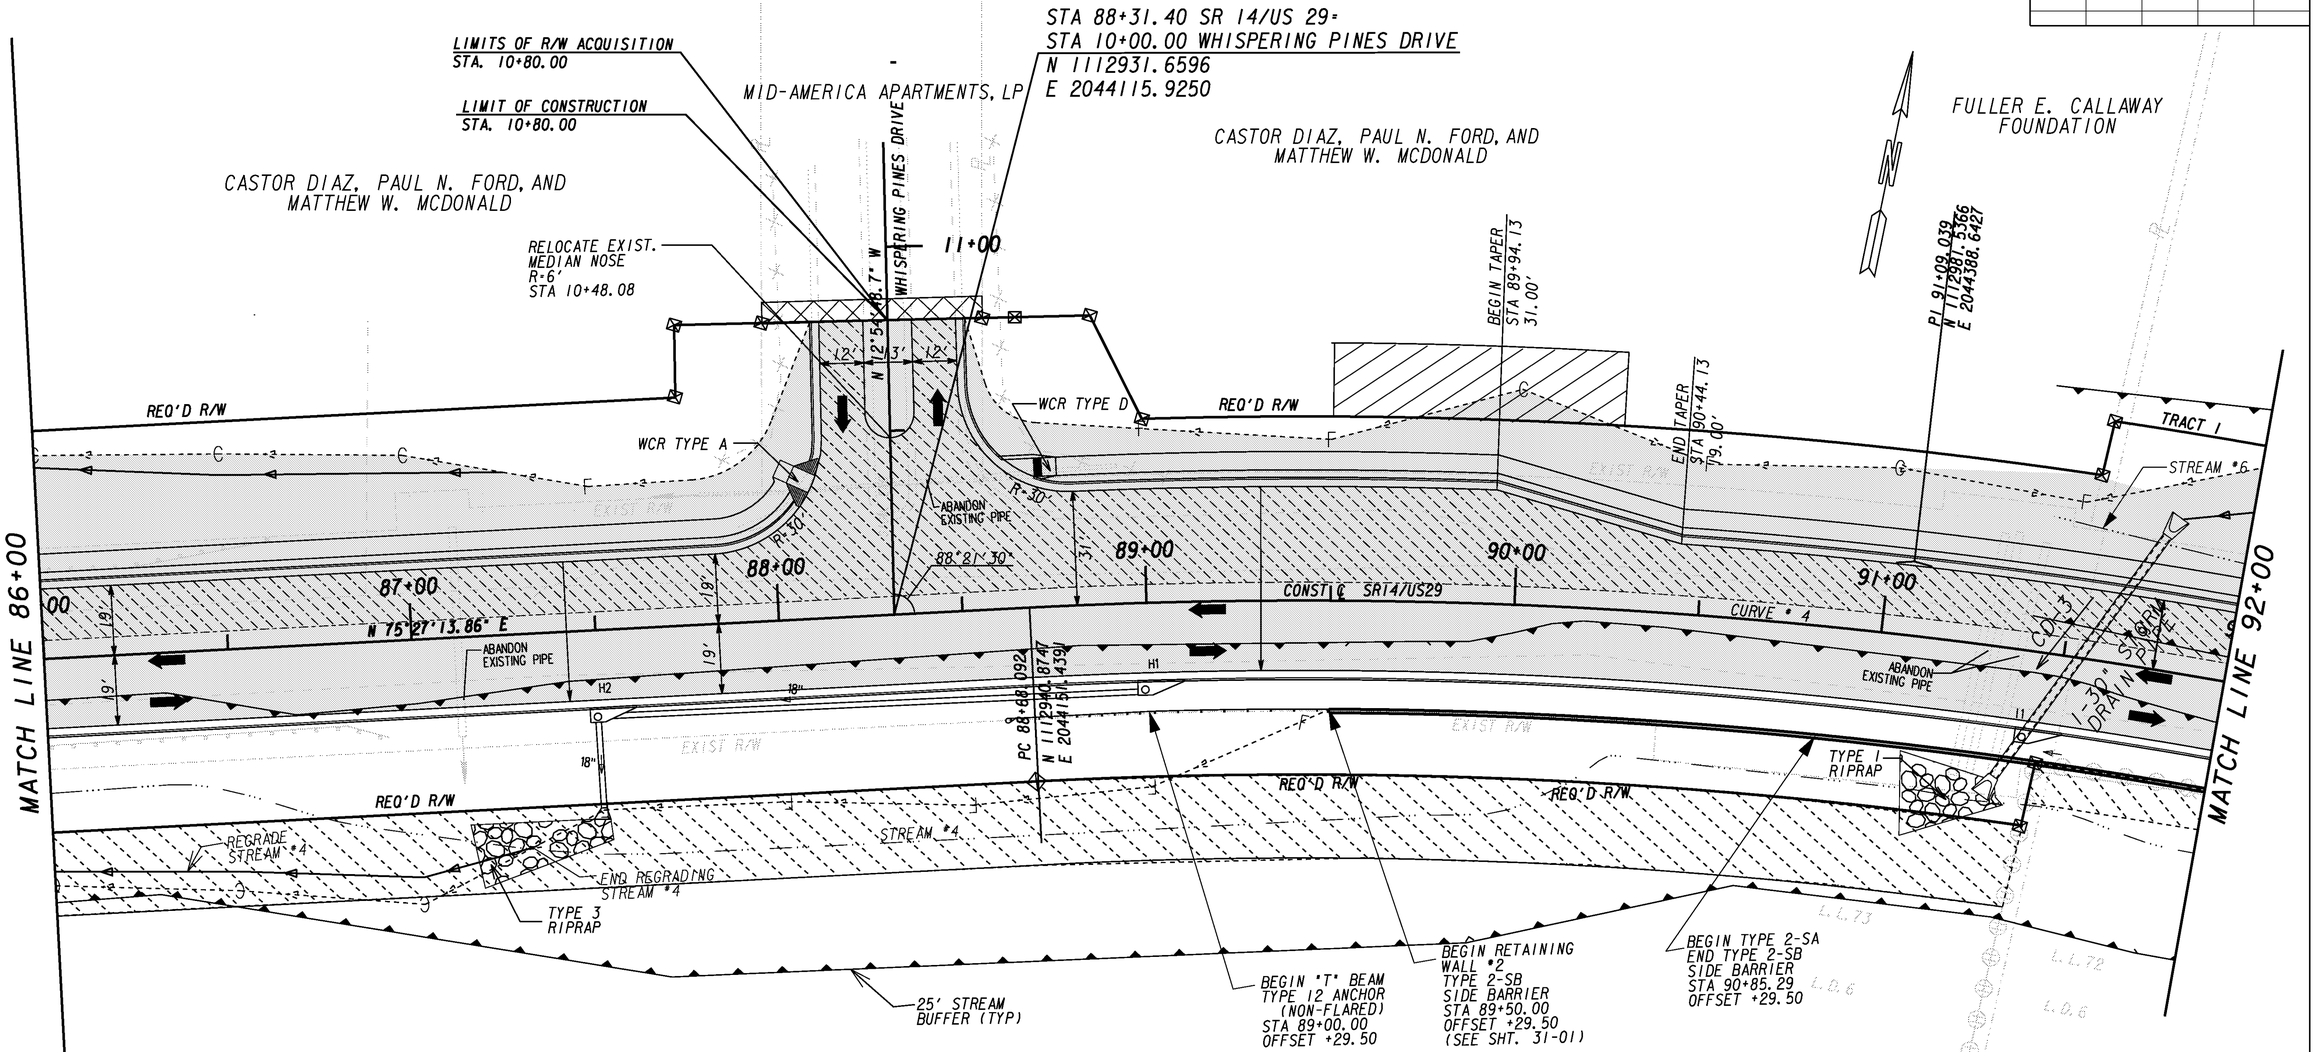

STAGE 3 CONSTRUCTION

STAGE 3A

1. SHIFT TRAFFIC TO RIGHT SIDE OF PROPOSED SR 14/US 29 CONSTRUCTED IN STAGE 2.
2. CONSTRUCT LEFT SIDE OF PROPOSED SR 14/US 29 FROM STA 57+84.80 TO STA 67+60.00, FROM STA 68+20.00 TO STA 72+30.00 AND FROM STA 73+00.00 TO STA 102+50.00.
3. CONSTRUCT WHISPERING PINES DRIVE UNDER TRAFFIC.

STAGE 3B

4. CONSTRUCT LEFT SIDE OF PROPOSED SR 14/US 29 FROM STA 67+60.00 TO STA 68+20.00 AND FROM STA 72+30.00 TO STA 73+00.00.
5. PLACE 12.5mm ASPH. CONC. COURSE FOR ENTIRE PROJECT LIMIT.

SCALE IN FEET
0 20 40 80

PARSONS
5390 TRIANGLE PARKWAY, SUITE 100
NORCROSS, GA 30092

STATE OF GEORGIA
DEPARTMENT OF TRANSPORTATION

GEORGIA DEPARTMENT OF TRANSPORTATION
STAGE 3 CONSTRUCTION
S.R.14–U.S.29 IN LAGRANGE

DRAWING No. 19-62

8/27/2007
h:\644460 troup\dgn\rwy\351170stg306.dgn
2:58:08 PM