STATE	PROJECT NUMBER	SHEET NO.	TOTAL SHEETS
GA.	STP-2928(1)	122	324

REVISION DATES

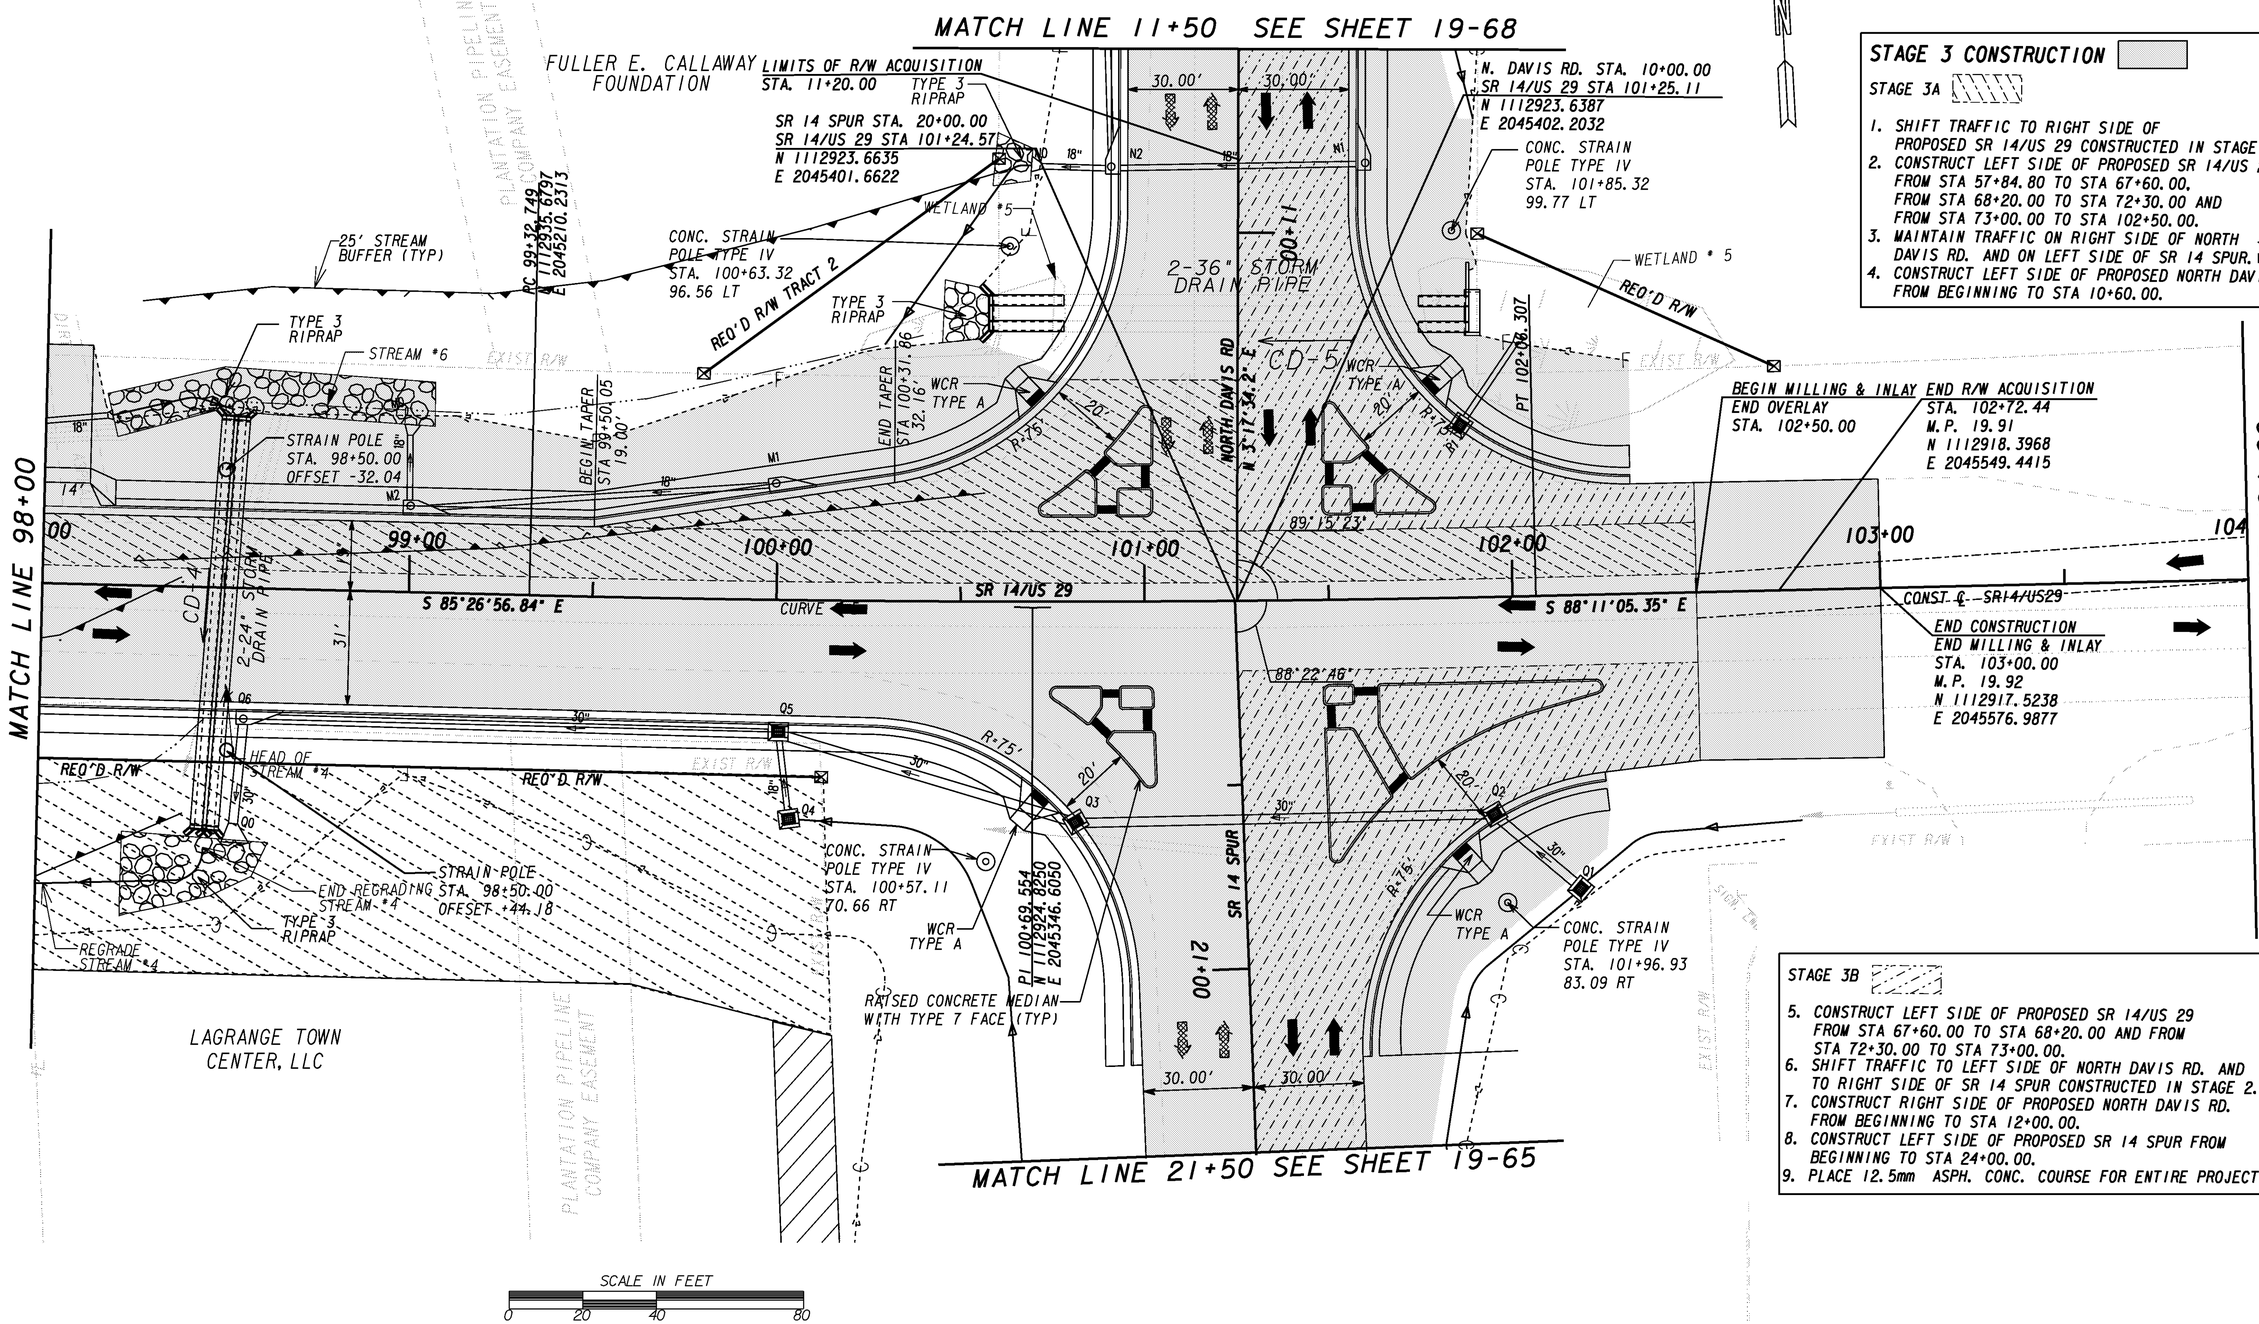

STAGE 3 CONSTRUCTION

STAGE 3A

1. SHIFT TRAFFIC TO RIGHT SIDE OF PROPOSED SR 14/US 29 CONSTRUCTED IN STAGE 2.
2. CONSTRUCT LEFT SIDE OF PROPOSED SR 14/US 29 FROM STA 57+84.80 TO STA 67+60.00, FROM STA 68+20.00 TO STA 72+30.00 AND FROM STA 73+00.00 TO STA 102+50.00.
3. MAINTAIN TRAFFIC ON RIGHT SIDE OF NORTH DAVIS RD. AND ON LEFT SIDE OF SR 14 SPUR.
4. CONSTRUCT LEFT SIDE OF PROPOSED NORTH DAVIS RD. FROM BEGINNING TO STA 10+60.00.

STAGE 3B

5. CONSTRUCT LEFT SIDE OF PROPOSED SR 14/US 29 FROM STA 67+60.00 TO STA 68+20.00 AND FROM STA 72+30.00 TO STA 73+00.00.
6. SHIFT TRAFFIC TO LEFT SIDE OF NORTH DAVIS RD. AND TO RIGHT SIDE OF SR 14 SPUR CONSTRUCTED IN STAGE 2.
7. CONSTRUCT RIGHT SIDE OF PROPOSED NORTH DAVIS RD. FROM BEGINNING TO STA 12+00.00.
8. CONSTRUCT LEFT SIDE OF PROPOSED SR 14 SPUR FROM BEGINNING TO STA 24+00.00.
9. PLACE 12.5mm ASPH. CONC. COURSE FOR ENTIRE PROJECT LIMIT.

PARSONS
5390 TRIANGLE PARKWAY, SUITE 100
NORCROSS, GA 30092

STATE OF GEORGIA
DEPARTMENT OF TRANSPORTATION

GEORGIA DEPARTMENT OF TRANSPORTATION
STAGE 3 CONSTRUCTION
S.R.14–U.S.29 IN LAGRANGE

DRAWING No.
19–64

8/27/2007
h:\644480 troup\dgn\rwy\351170atg308.dgn
2:58:24 PM