STATE	PROJECT NUMBER	SHEET NO.	TOTAL SHEETS
GA.	STP-2928(1)	126	324

REVISION DATES

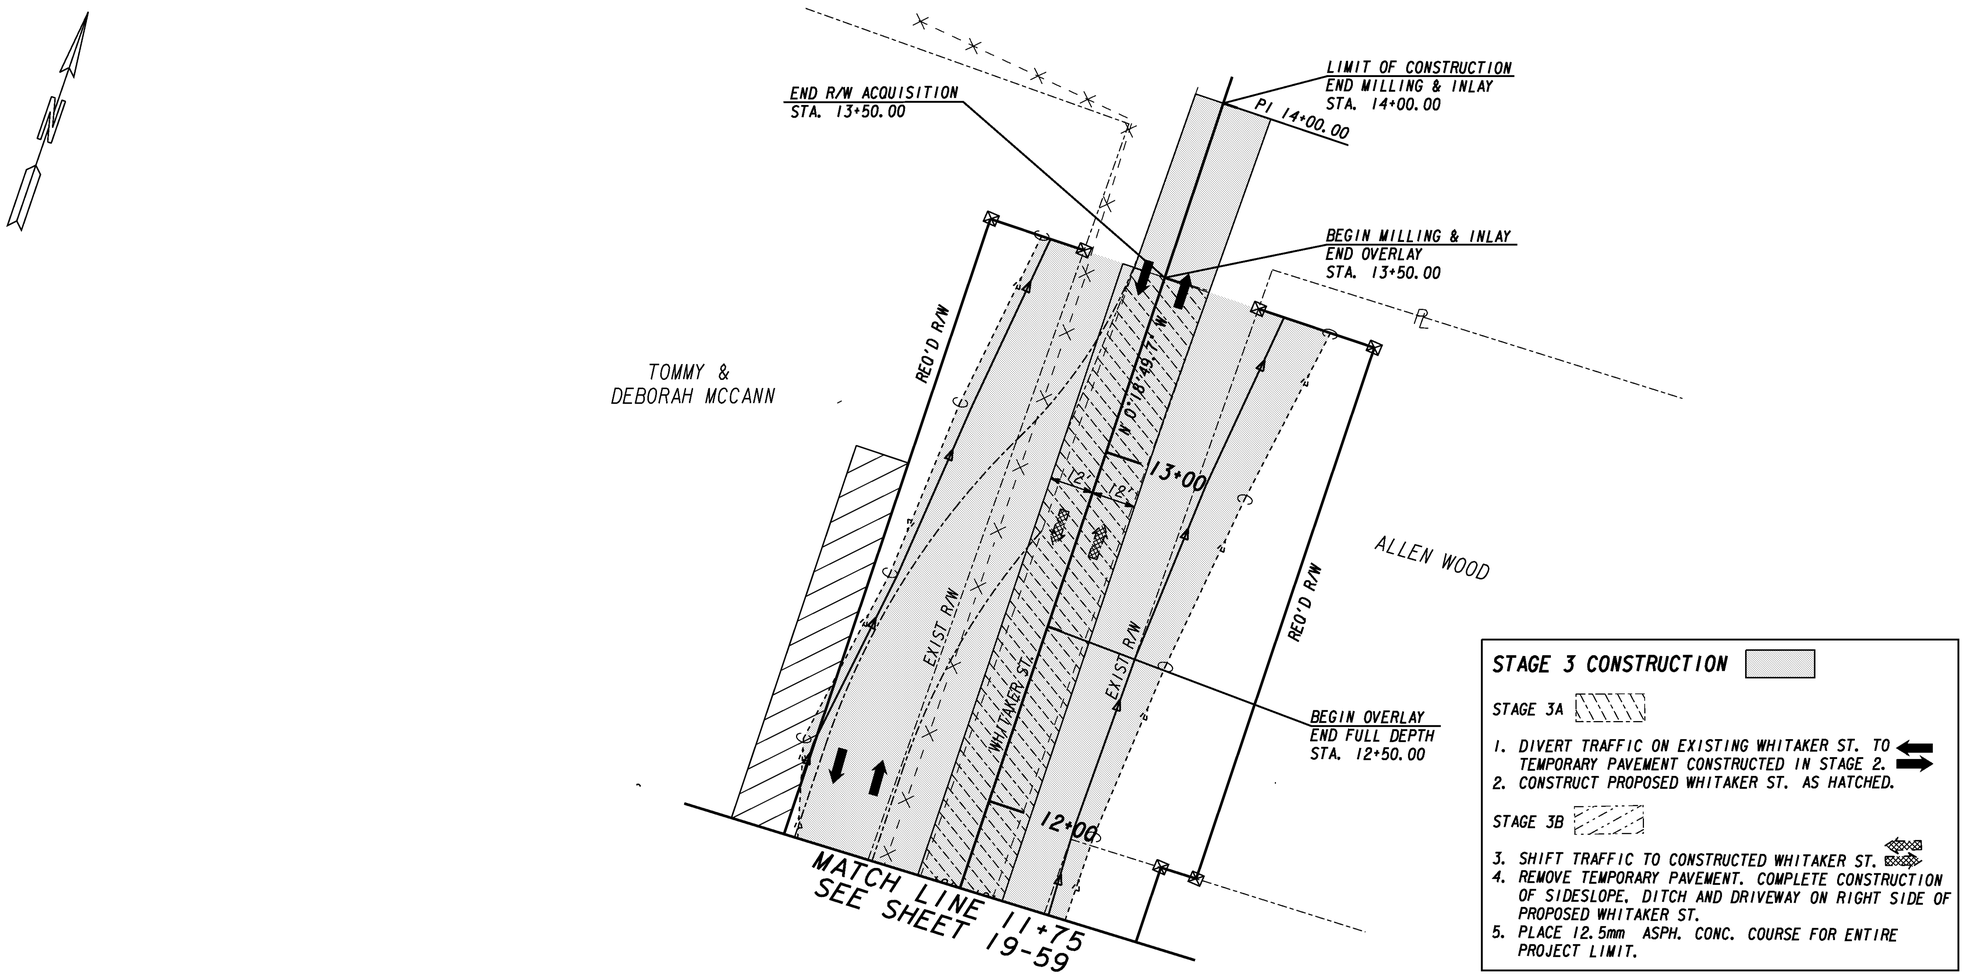

PARSONS
5390 TRIANGLE PARKWAY, SUITE 100
NORCROSS, GA 30092

STATE OF GEORGIA
DEPARTMENT OF TRANSPORTATION

GEORGIA DEPARTMENT OF TRANSPORTATION
STAGE 3 CONSTRUCTION
S.R.14–U.S.29 IN LAGRANGE

DRAWING No. 19-67

8/27/2007
h:\644460 troup\dgn\wy\351170stg311.dgn
2:58:40 PM