STATE	PROJECT NUMBER	SHEET NO.	TOTAL SHEETS
GA.	STP-2928(1)	129	324

REVISION DATES

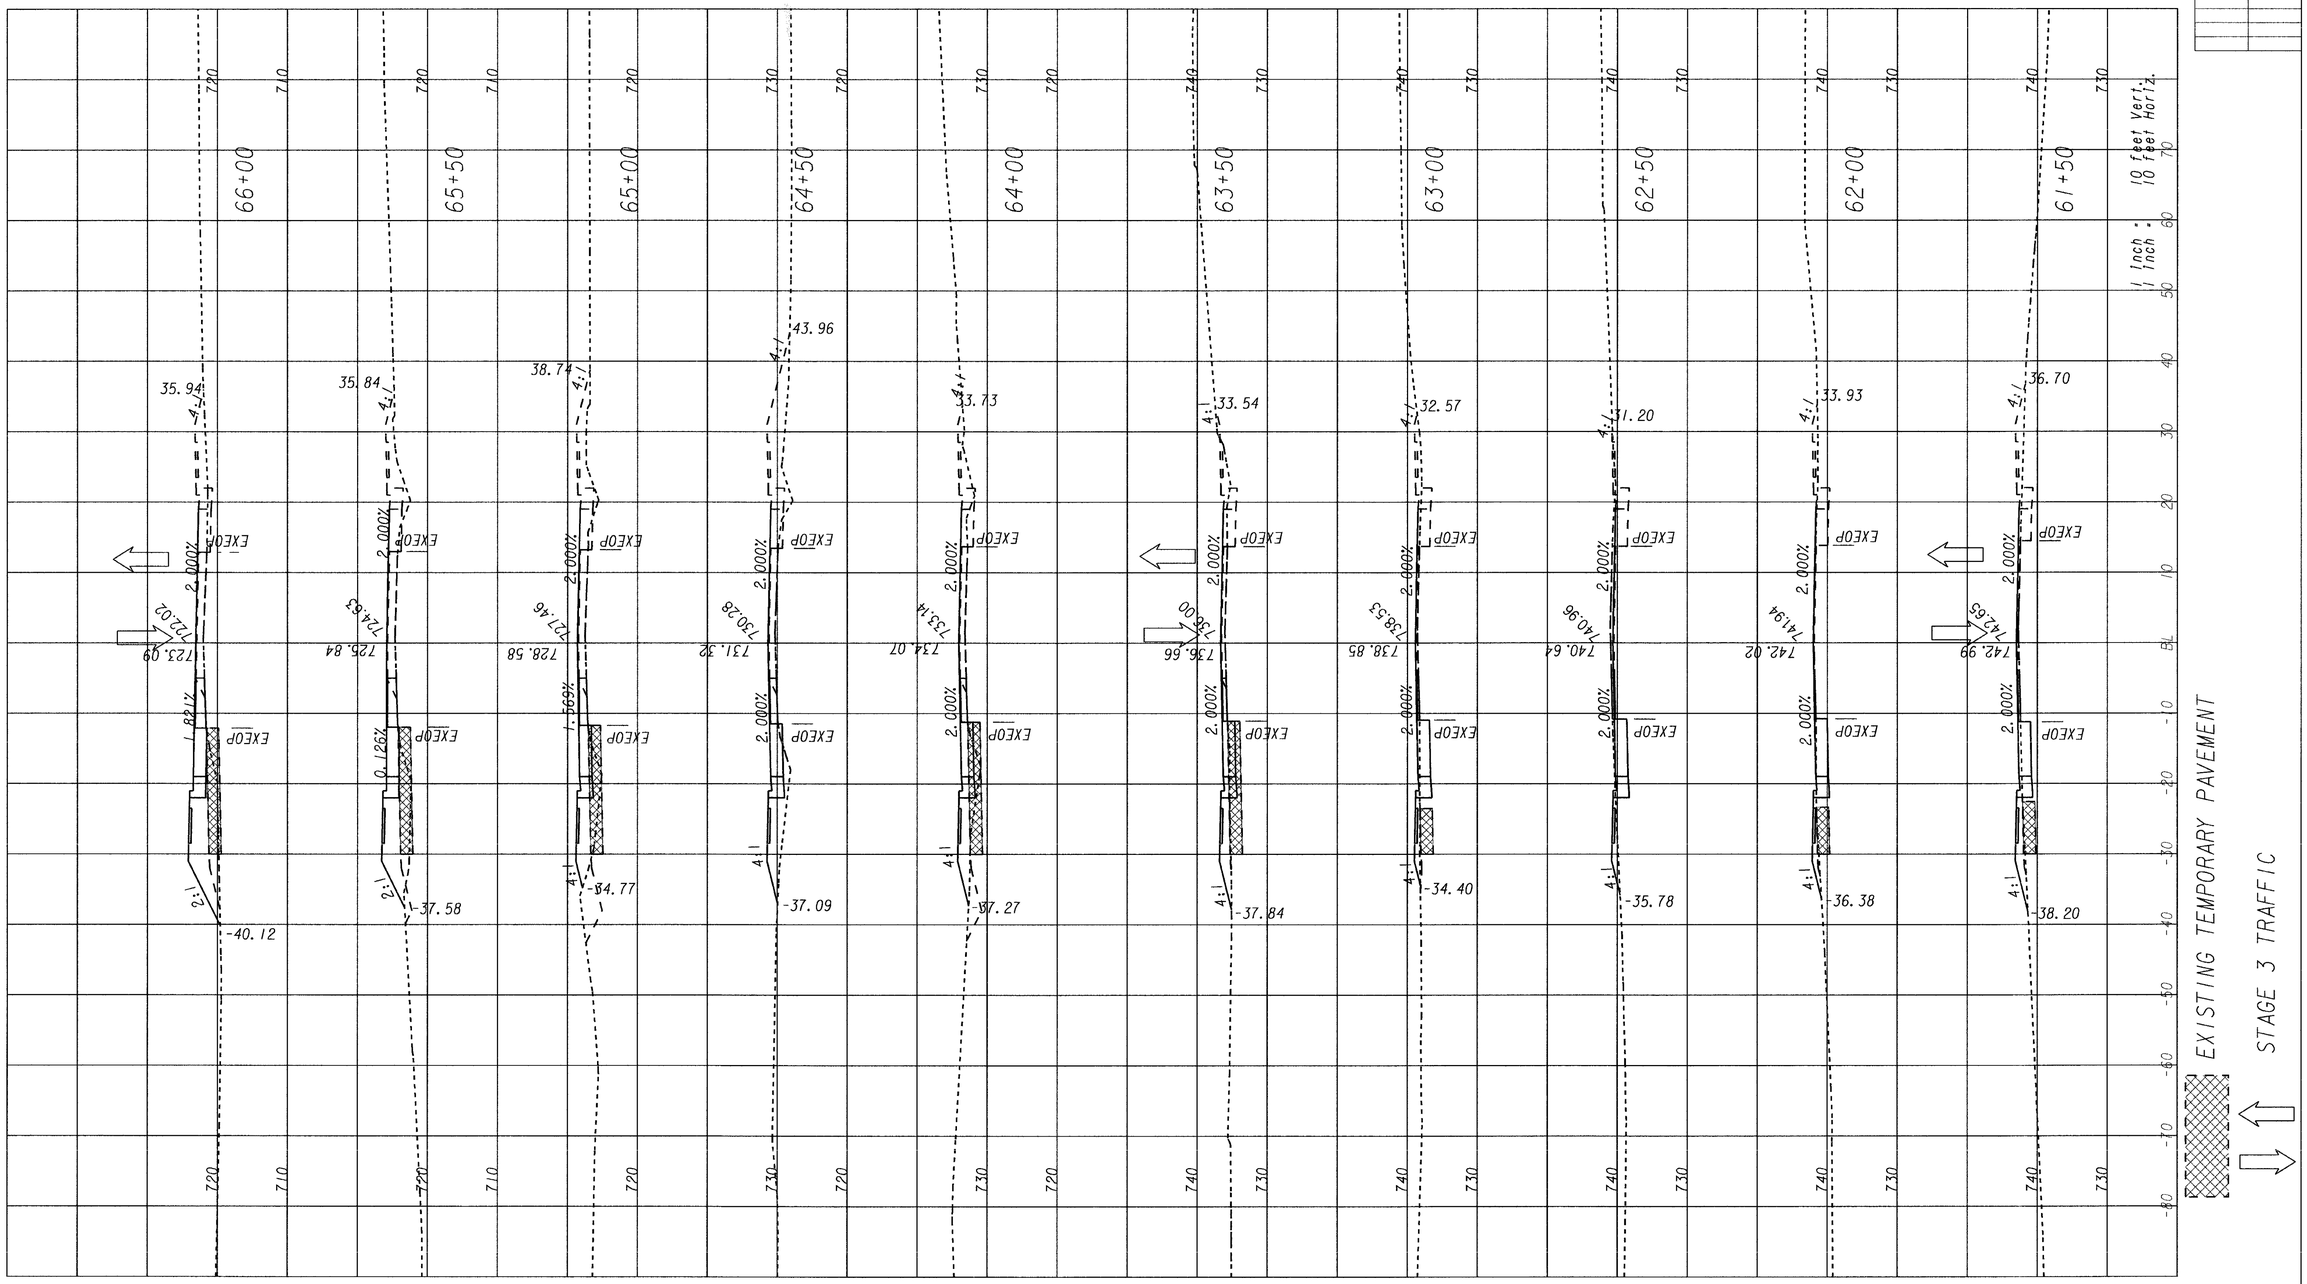

PARSONS
5390 TRIANGLE PARKWAY, SUITE 100
NORCROSS, GA 30092

STATE OF GEORGIA
DEPARTMENT OF TRANSPORTATION

GEORGIA DEPARTMENT OF TRANSPORTATION
STAGE 3 CROSS SECTIONS
S.R. 14 – U.S. 29 IN LAGRANGE

DRAWING No. 19-70

7*16*2007
h:\644460 croup\dgn\rwy\351170stg3xs.dgn
10:52:00 AM