STATE	PROJECT NUMBER	SHEET NO.	TOTAL SHEETS
GA.	STP-2928(1)	151	324

REVISION DATES
08/27/07

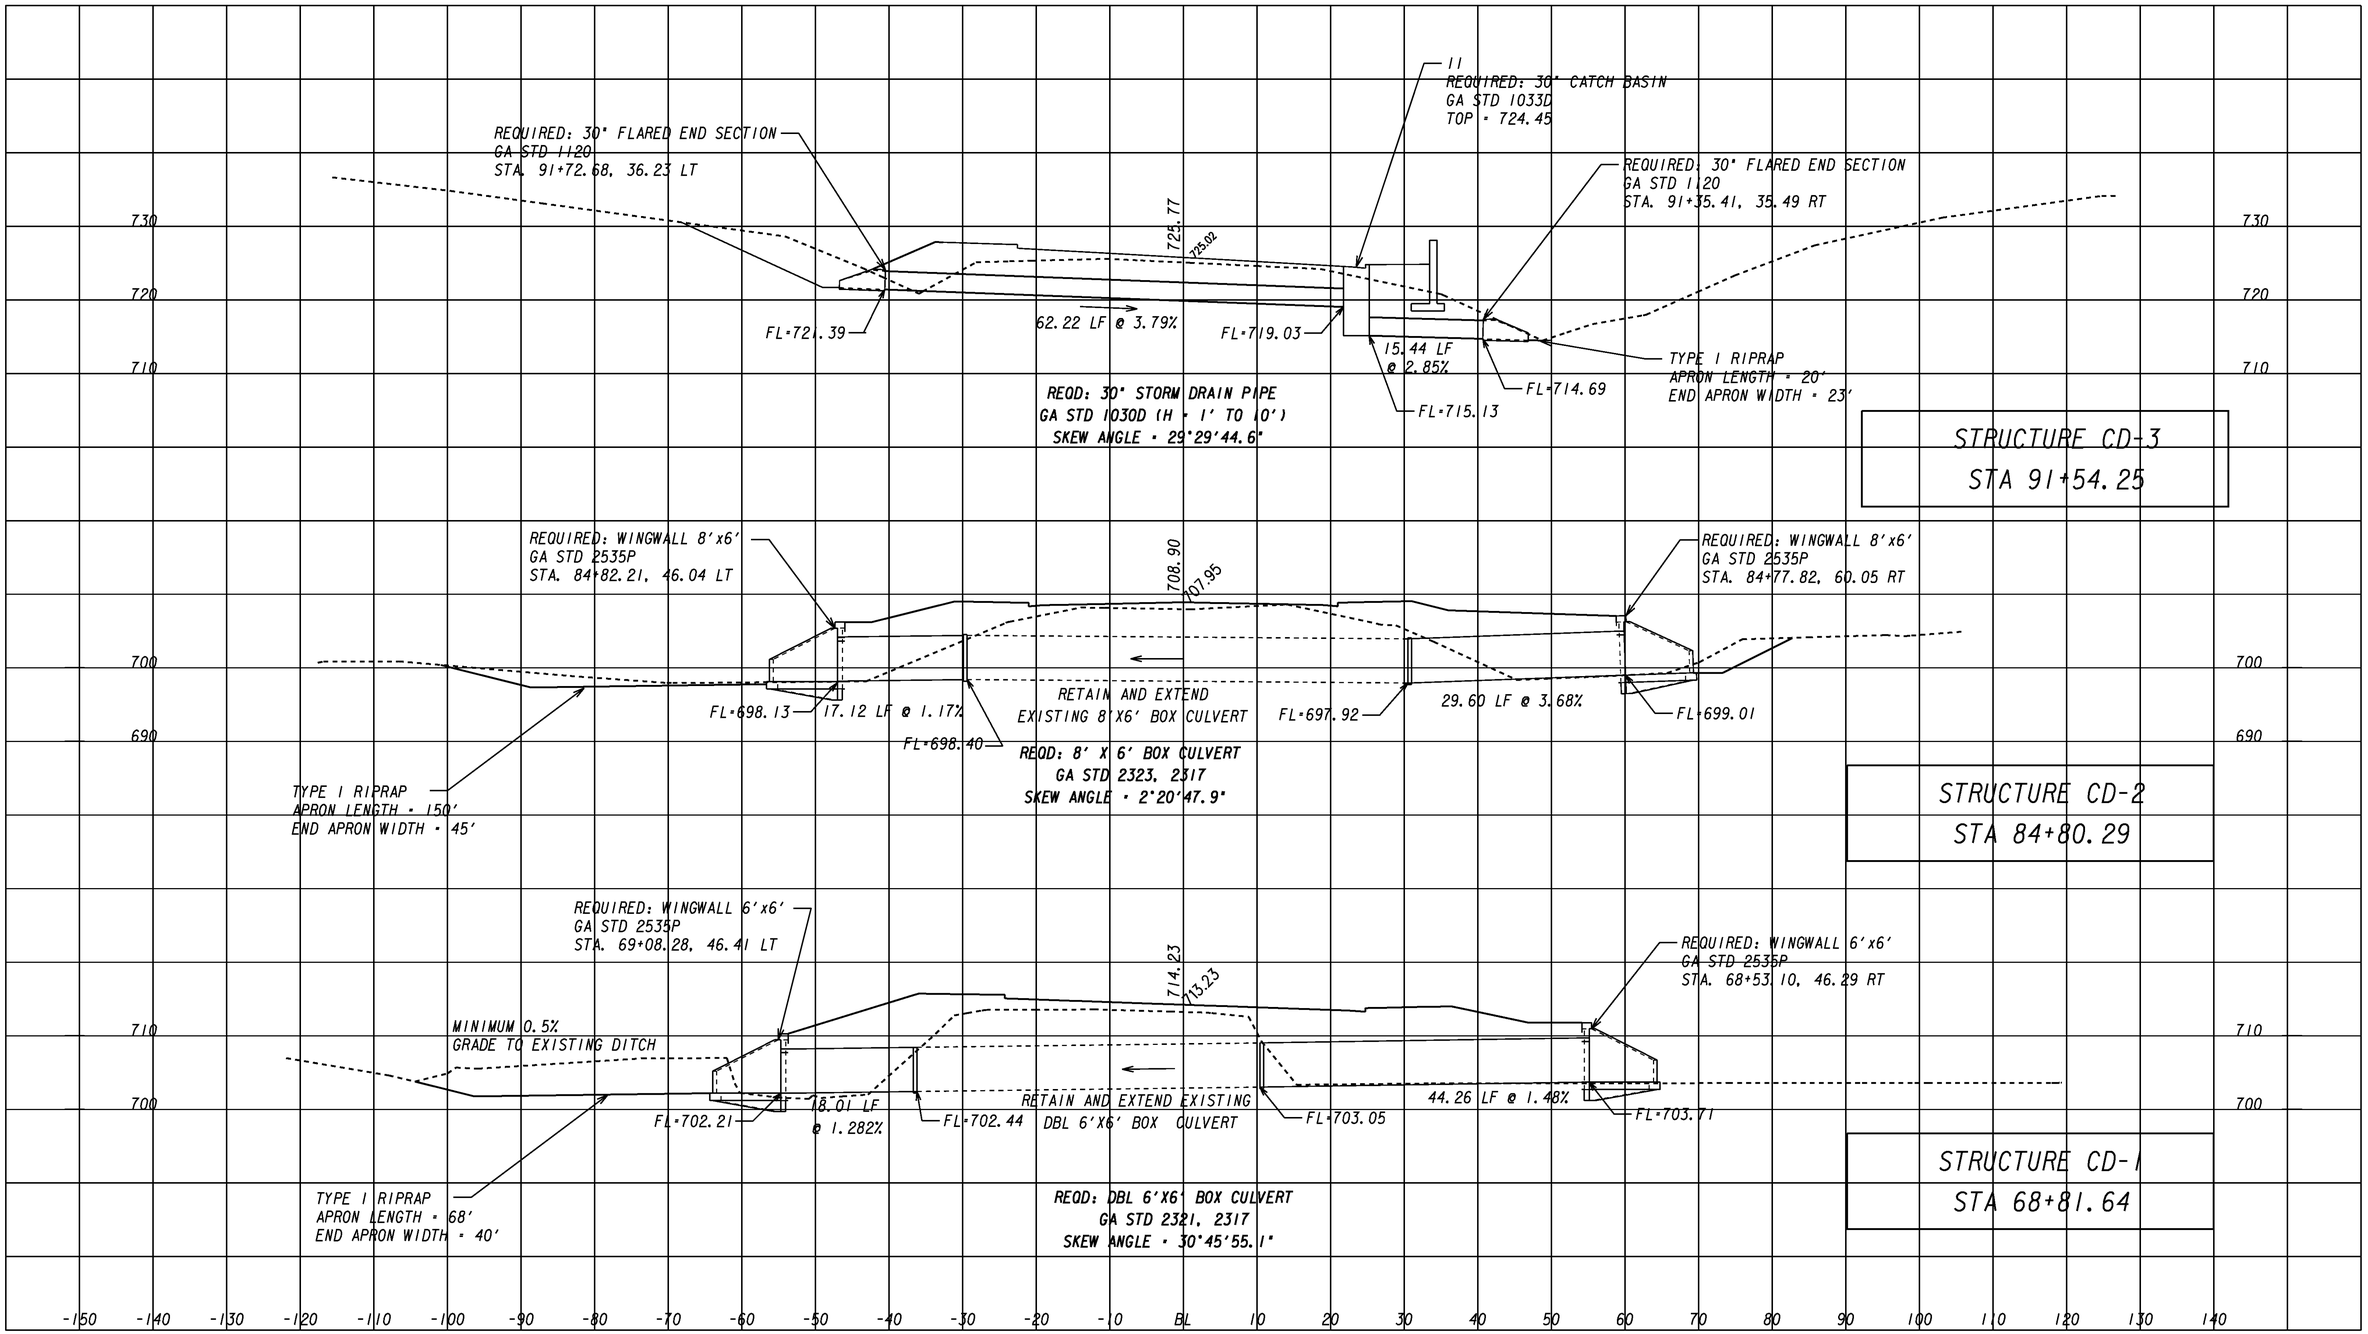

1 inch = 10 feet Vert.
1 inch = 10 feet Horiz.

PARSONS
5390 TRIANGLE PARKWAY, SUITE 100
NORCROSS, GA 30092

STATE OF GEORGIA
DEPARTMENT OF TRANSPORTATION

DRAINAGE CROSS SECTIONS
S.R.14– U.S. 29 IN LAGRANGE

DRAWING No.
22-01

8*27*2007
H:\644460 TROUP\dgn\rwy\351170DX01.dgn
3:00:52 PM