STATE	PROJECT NUMBER	SHEET NO.	TOTAL SHEETS
GA.	STP-2928(1)	152	324

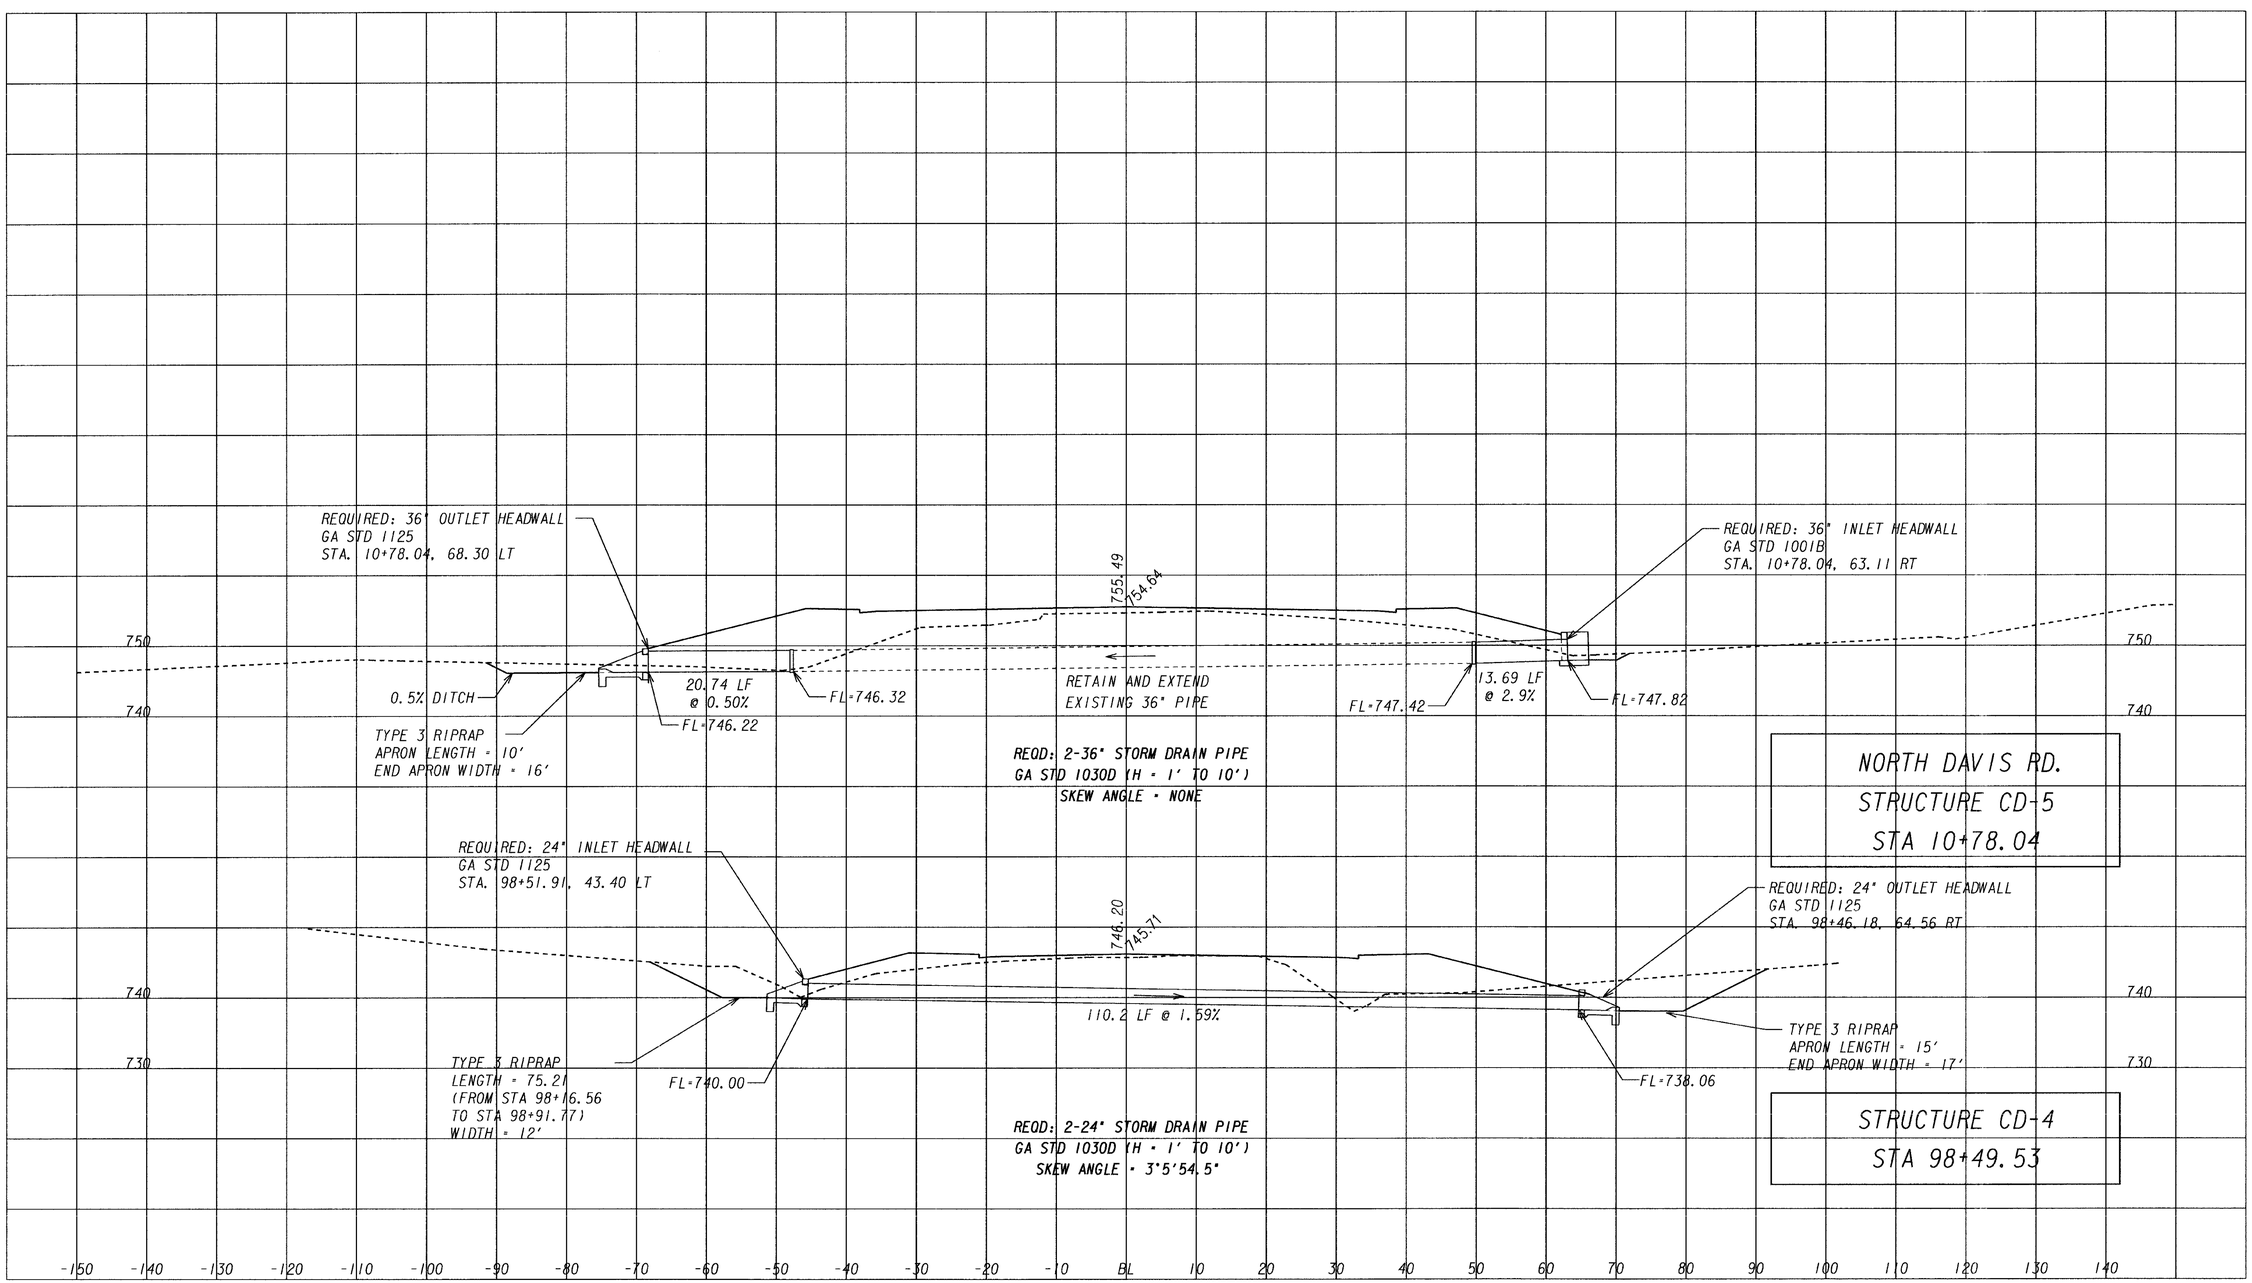

1 Inch = 10 feet Vert.
1 Inch = 10 feet Horiz.

PARSONS
5390 TRIANGLE PARKWAY, SUITE 100
NORCROSS, GA 30092

STATE OF GEORGIA
DEPARTMENT OF TRANSPORTATION

DRAINAGE CROSS SECTIONS
S.R.14– U.S. 29 IN LAGRANGE

DRAWING No.
22-02

7*25*2007
h:\644460 tcroup\dgn\rwy\351170DX01.dgn
4:28:23 PM