STATE	PROJECT NUMBER	SHEET NO.	TOTAL SHEETS
GA.	STP-2928(1)	156	374

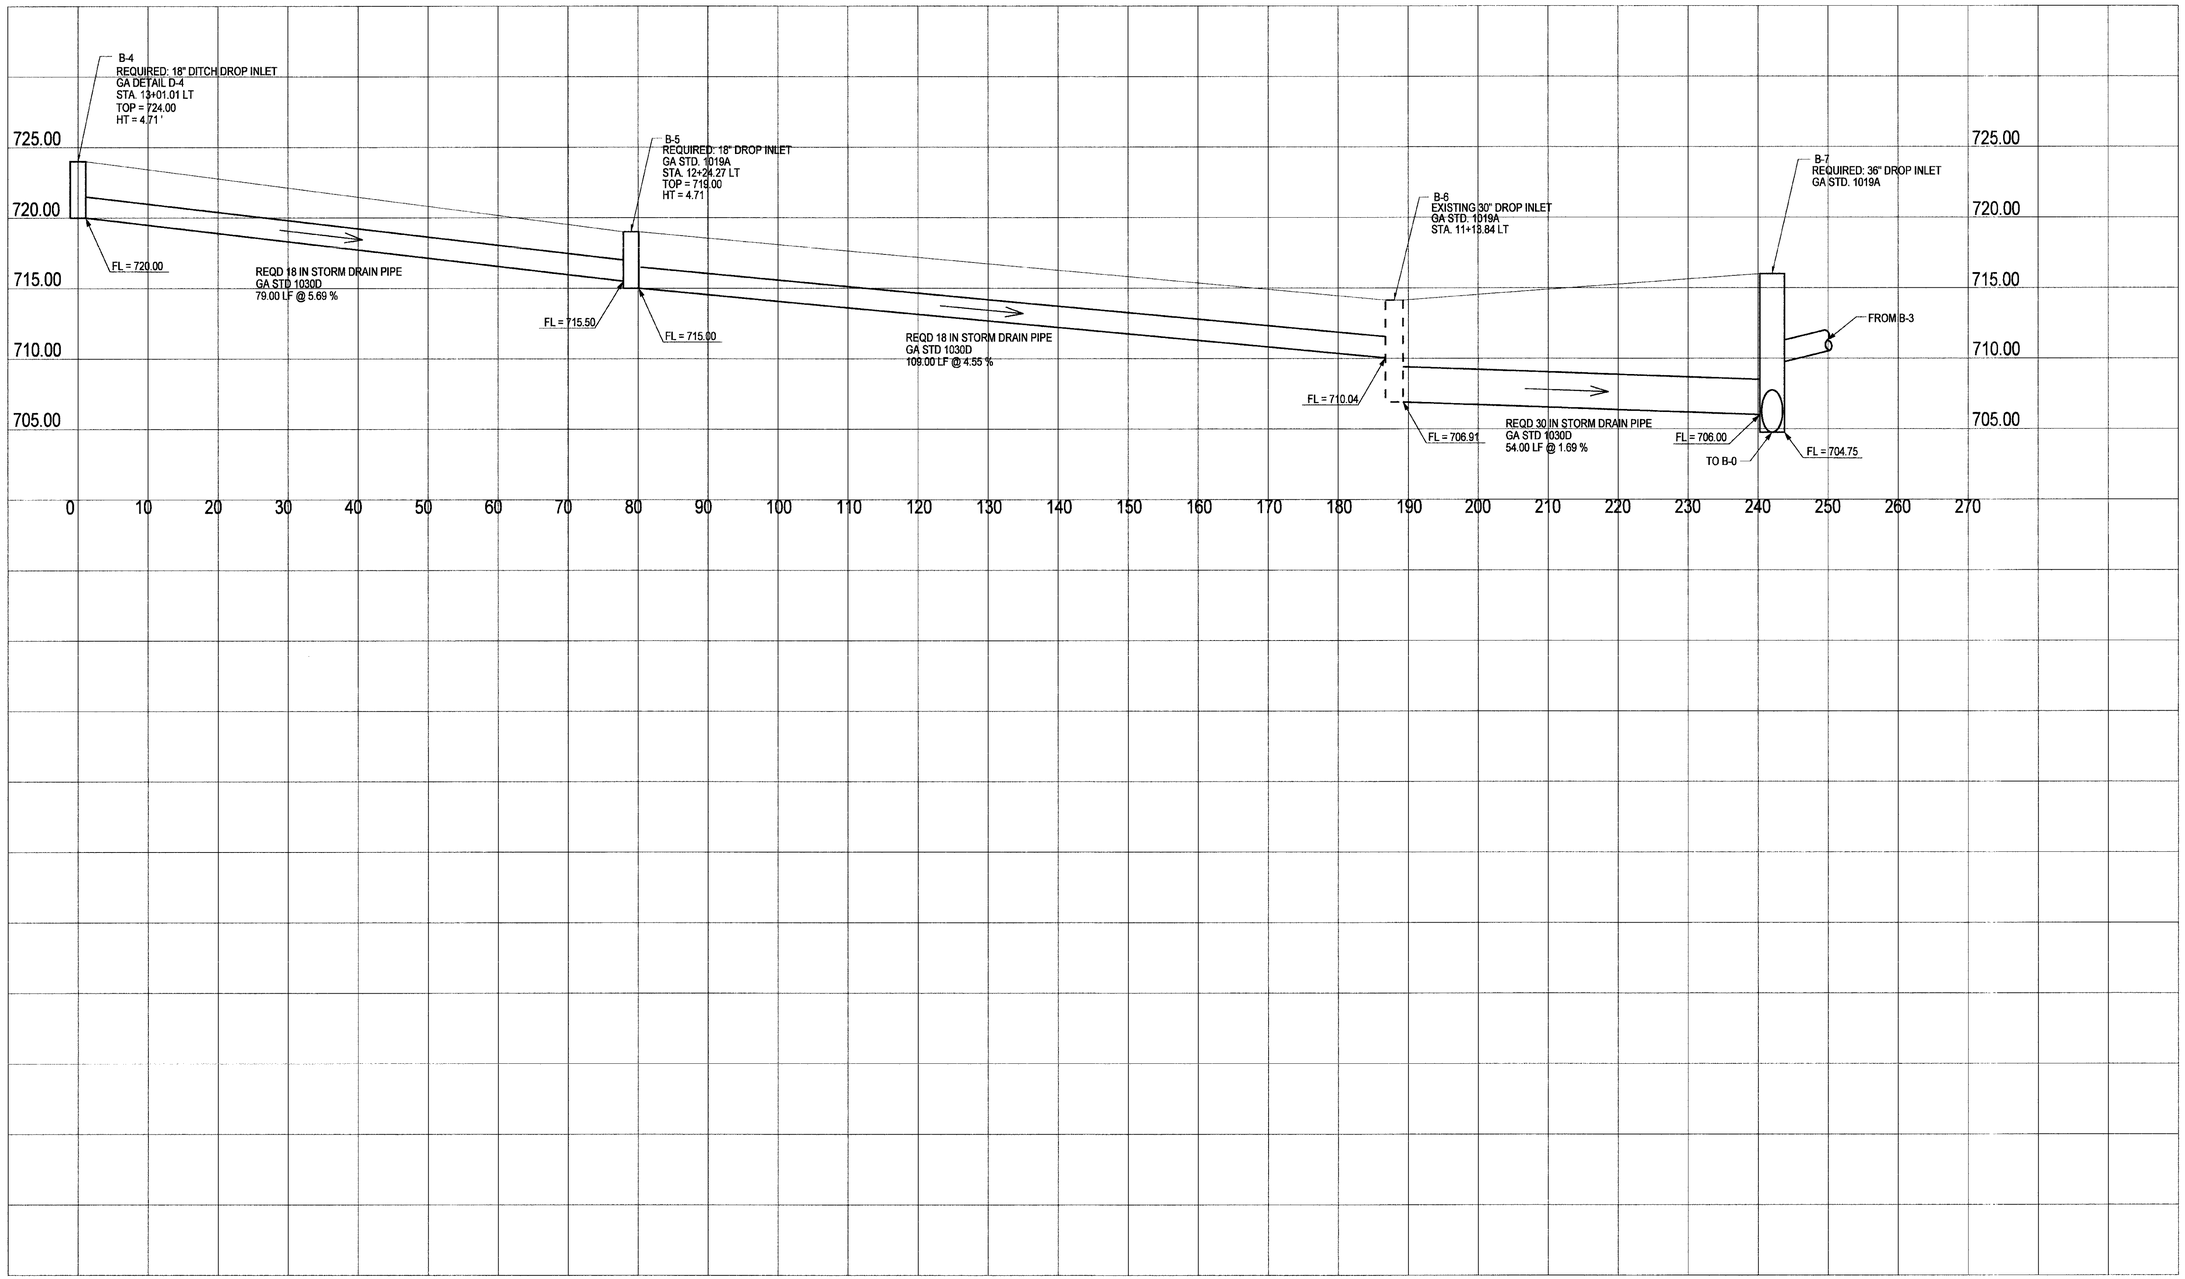

SCALE VER. : 1" = 5'
SCALE HOR. : 1" = 10'

PARSONS
5390 TRIANGLE PARKWAY, SUITE 100
NORCROSS, GA 30092

STATE OF GEORGIA
DEPARTMENT OF TRANSPORTATION

GEORGIA DEPARTMENT OF TRANSPORTATION
DRAINAGE PROFILES
SYSTEM B (2 OF 2)

DRAWING No.
22-05

7*21*2007
h:\644460 troup\dgn\rwy\351170DP01.dgn
2:22:32 PM