STATE	PROJECT NUMBER	SHEET NO.	TOTAL SHEETS
GA.	STP-2928(1)	159	326

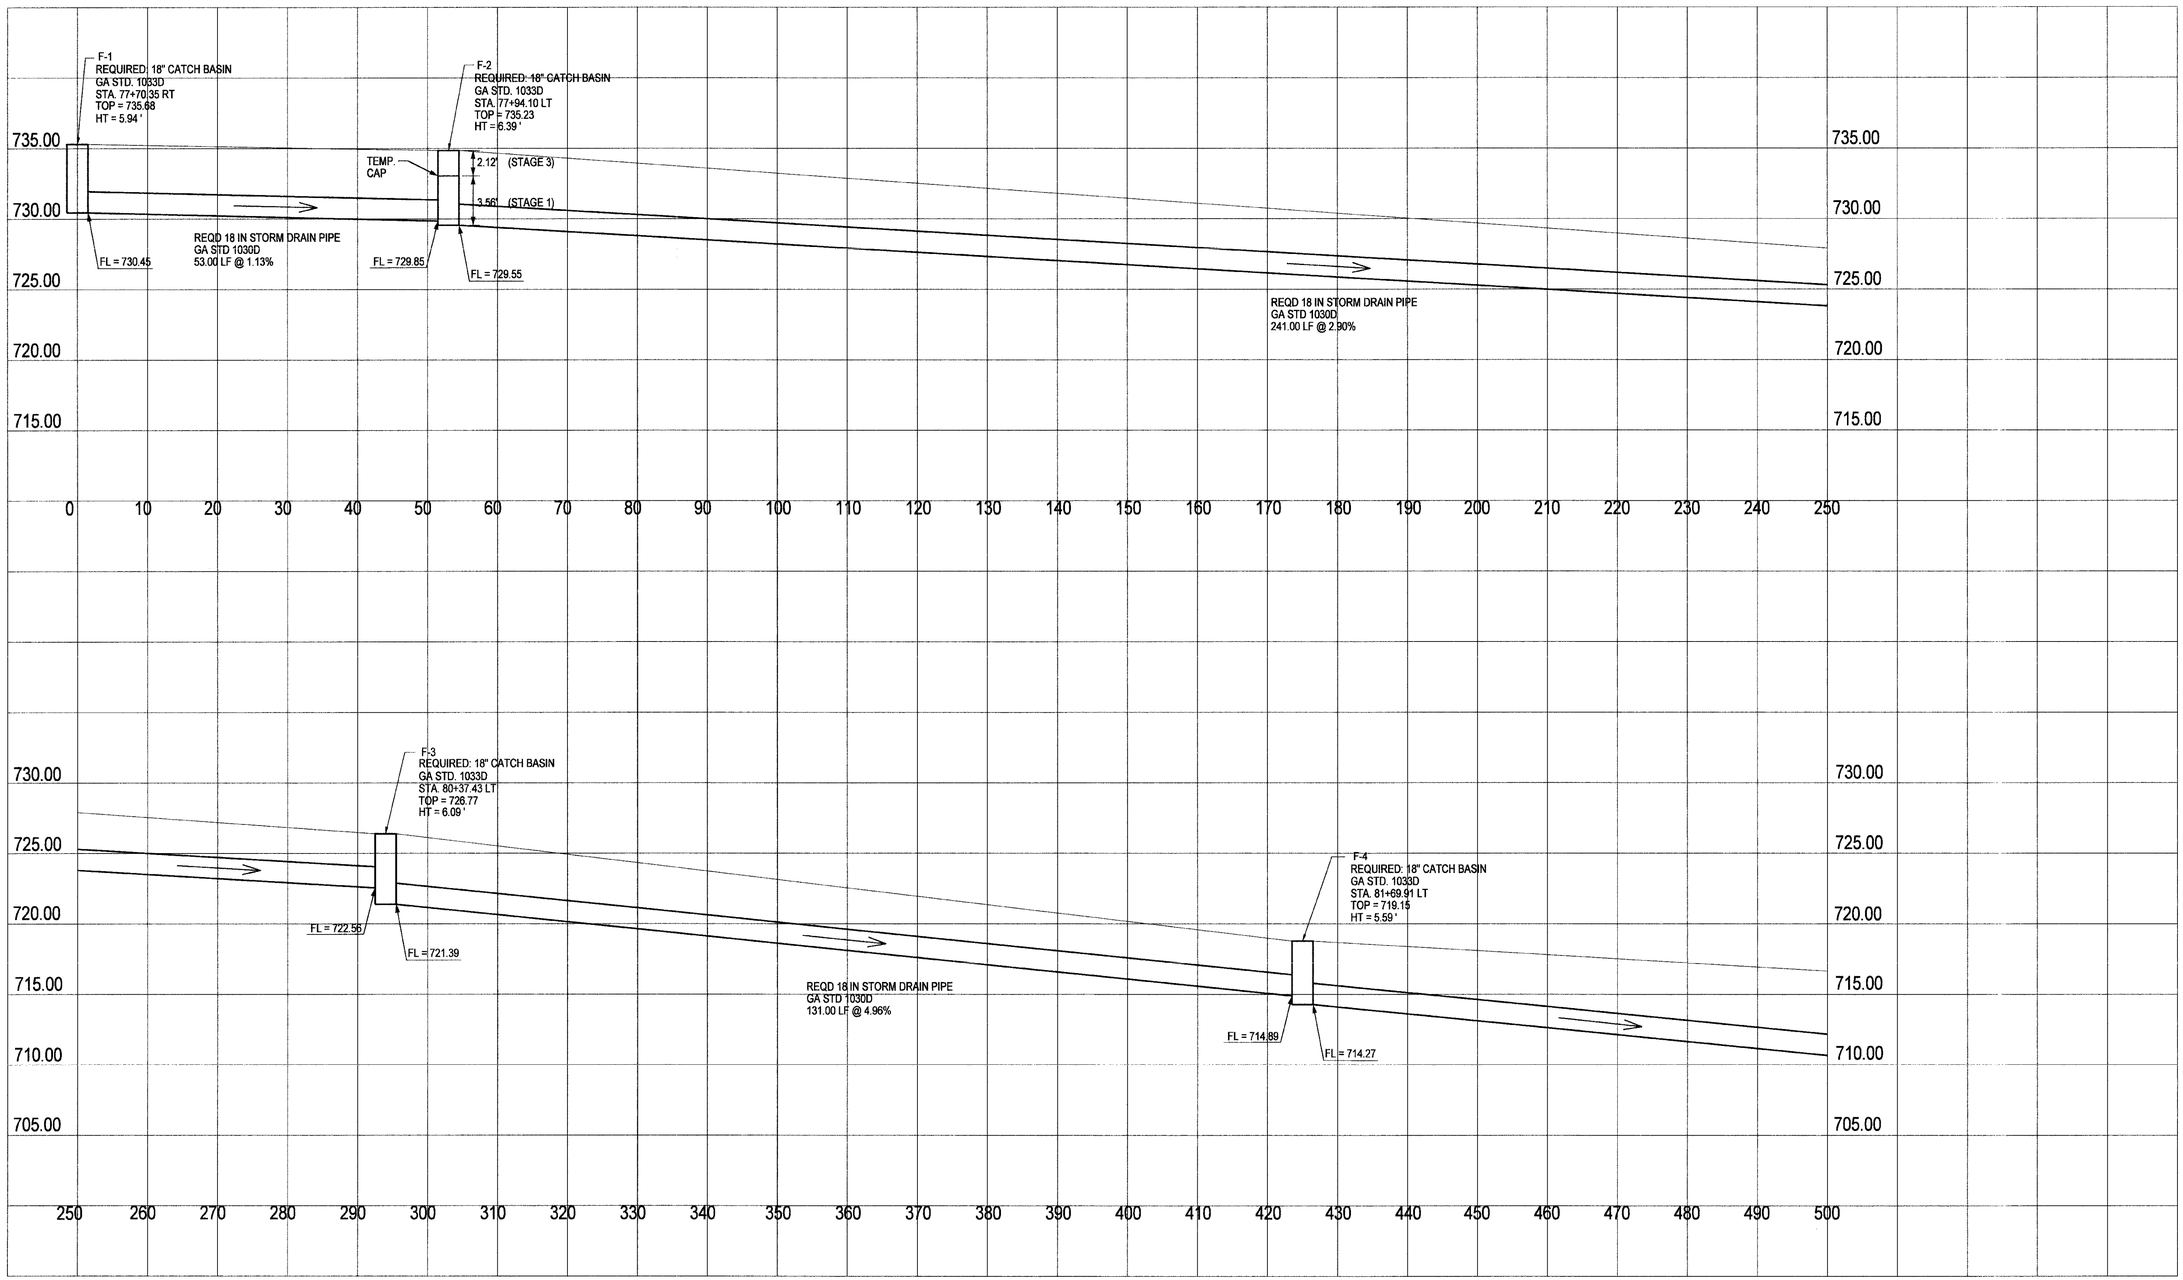

SCALE VER. : 1" = 5'
SCALE HOR. : 1" = 10'

PARSONS
5390 TRIANGLE PARKWAY, SUITE 100
NORCROSS, GA 30092

STATE OF GEORGIA
DEPARTMENT OF TRANSPORTATION

GEORGIA DEPARTMENT OF TRANSPORTATION
DRAINAGE PROFILES
SYSTEM F (1 OF 2)

DRAWING No.
22-09

7*21*2007
h:\644460 tcoup\dgn\rwy\351170DP01.dgn
2:22:40 PM