STATE	PROJECT NUMBER	SHEET NO.	TOTAL SHEETS
GA.	STP-2928(1)	161	324

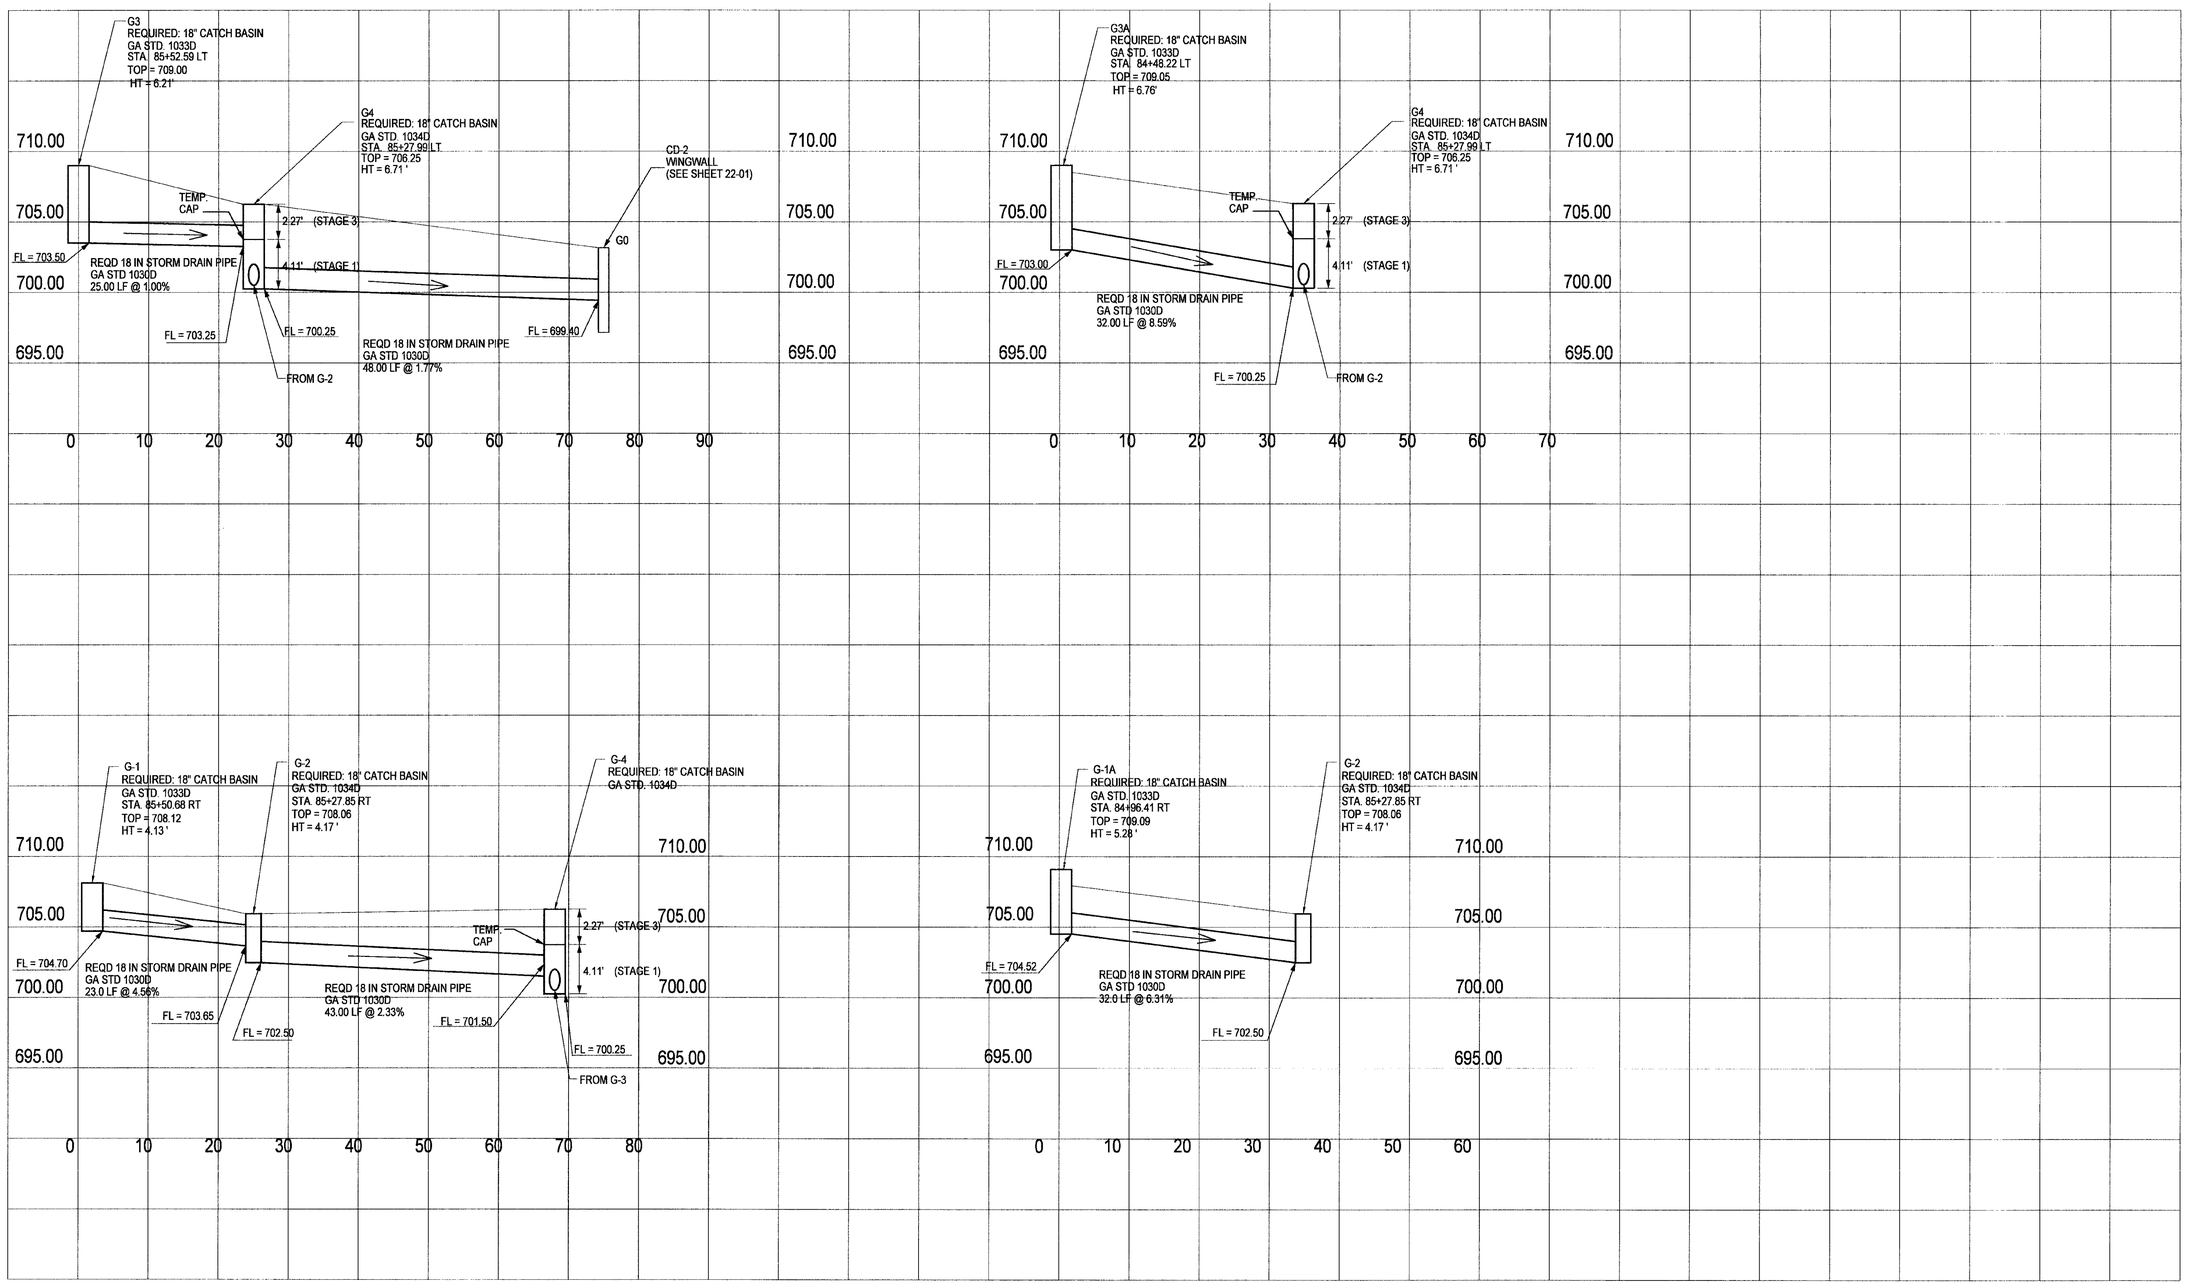

SCALE VER. : 1" = 5'
SCALE HOR. : 1" = 10'

PARSONS
5390 TRIANGLE PARKWAY, SUITE 100
NORCROSS, GA 30092

STATE OF GEORGIA
DEPARTMENT OF TRANSPORTATION

GEORGIA DEPARTMENT OF TRANSPORTATION
DRAINAGE PROFILES
SYSTEM G (1 OF 1)

DRAWING No.
22-11

7-21-2007
h:\644460 troup\dgn\rwy\351170DP01.dgn
2:22:43 PM